07 OCT 2011

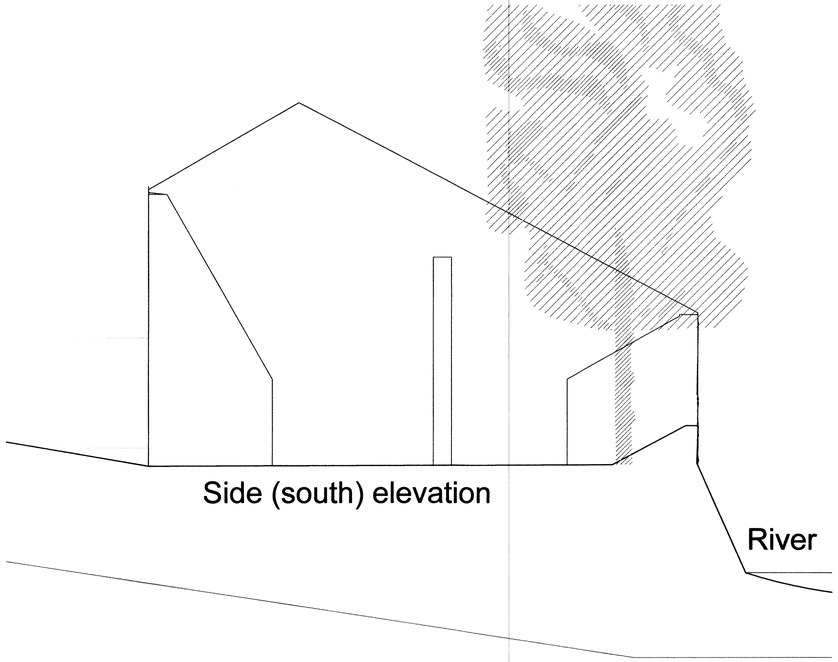

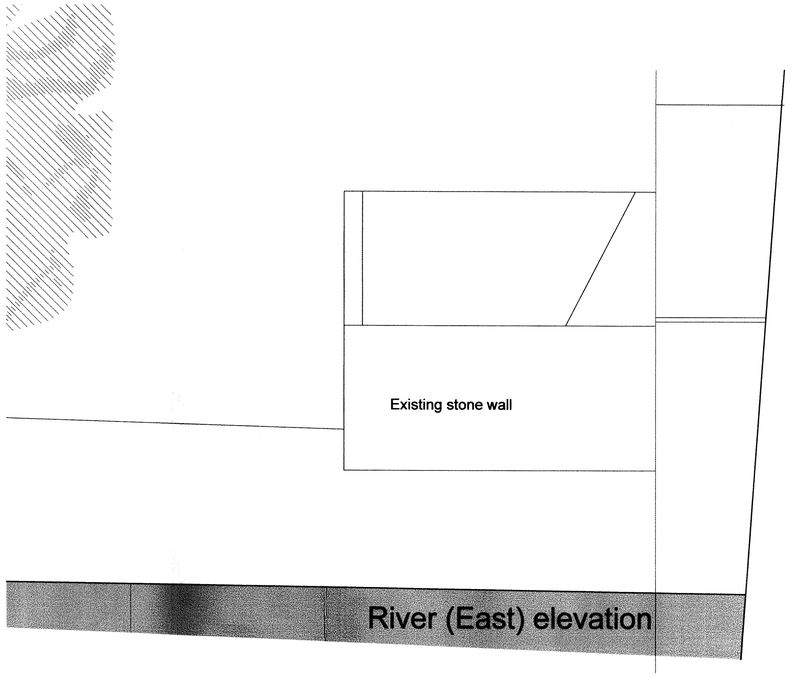

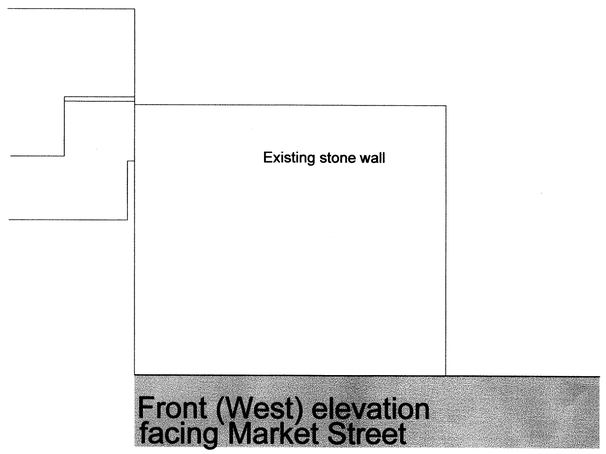

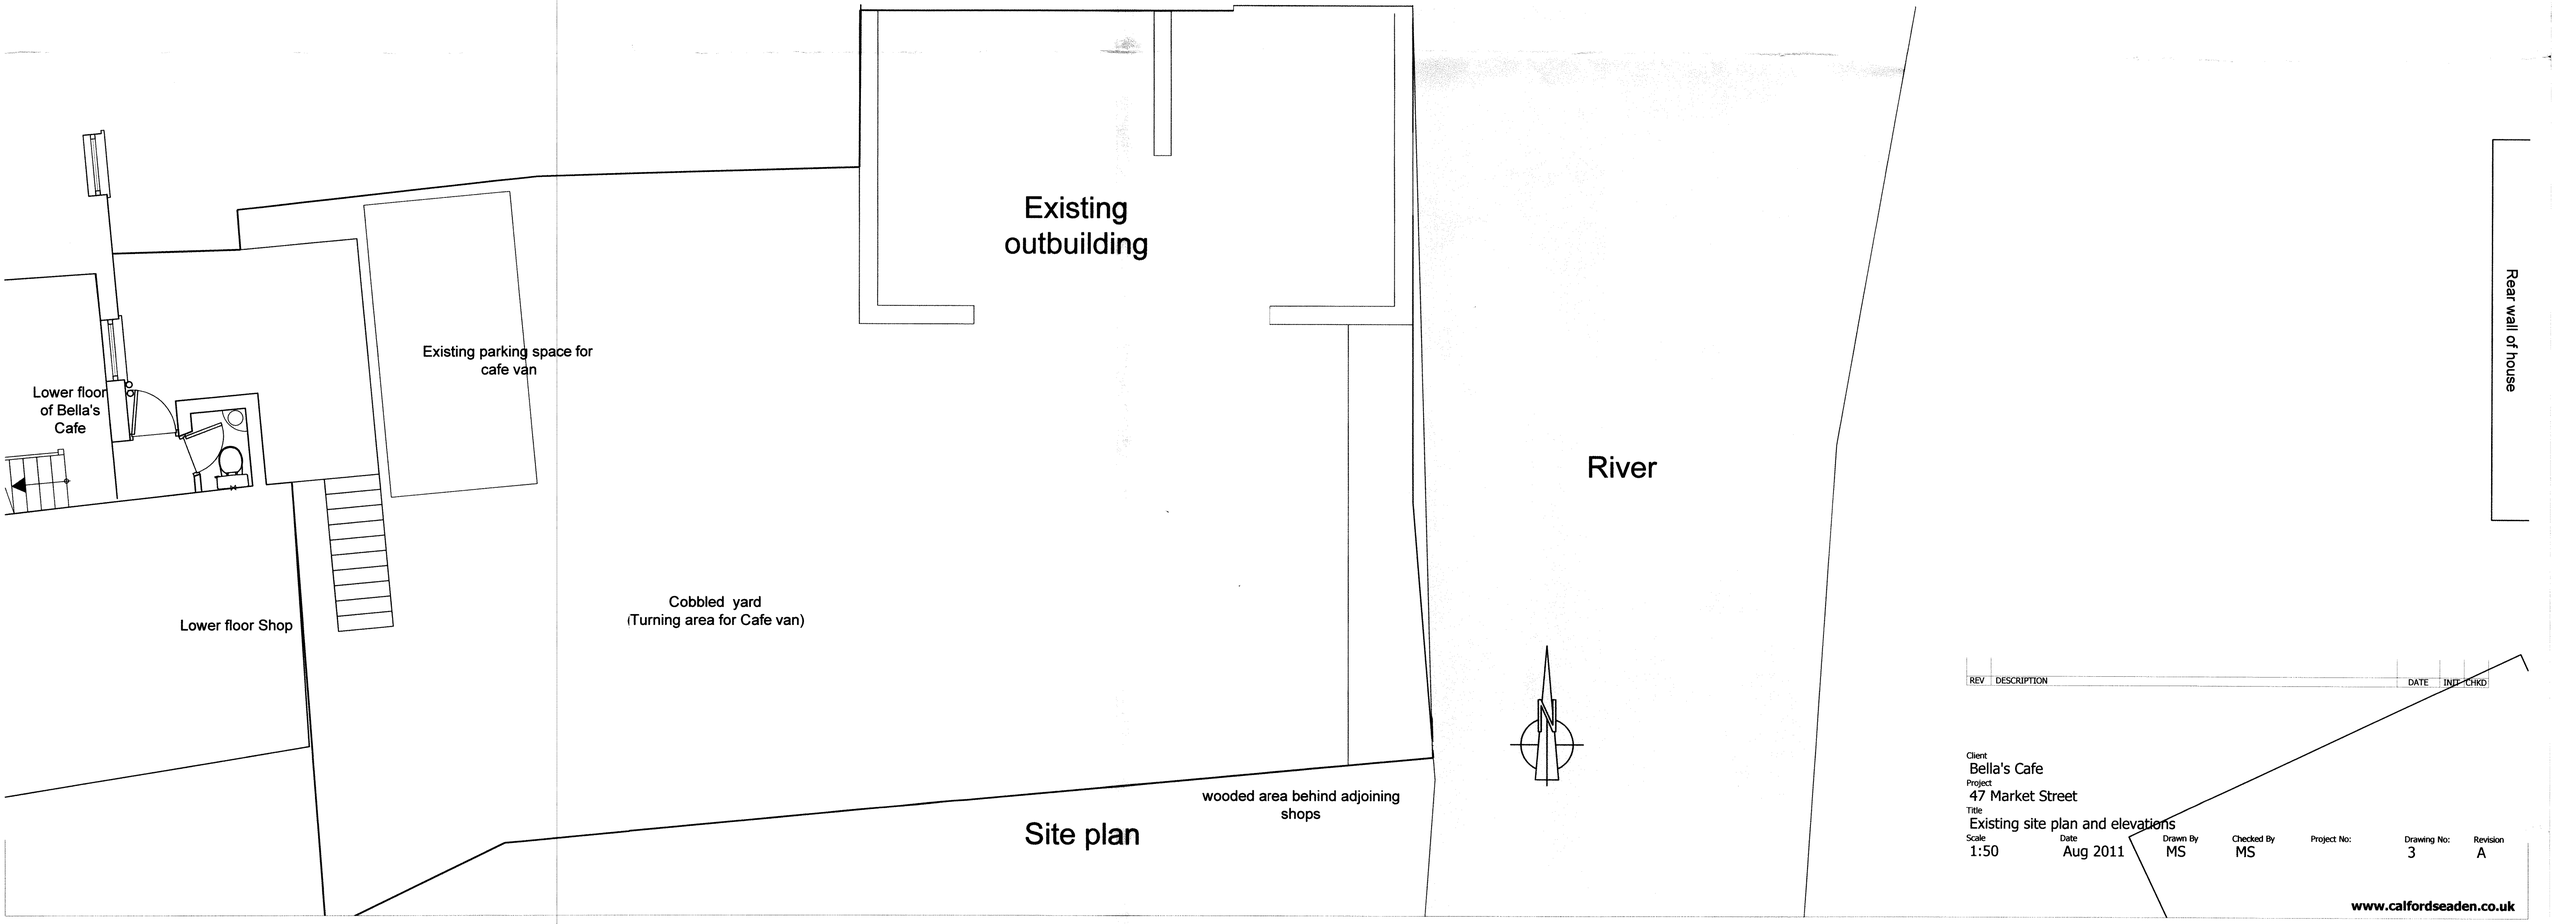

REV	DESCRIPTION	DATE	INIT	CHKD

Client
Bella's Cafe
Project
47 Market Street
Title
Existing site plan and elevations

Scale	Date	Drawn By	Checked By	Project No:	Drawing No:	Revision
1:50	Aug 2011	MS	MS		3	A

www.calfordseaden.co.uk