HPK/2011/0404
07 OCT 2011

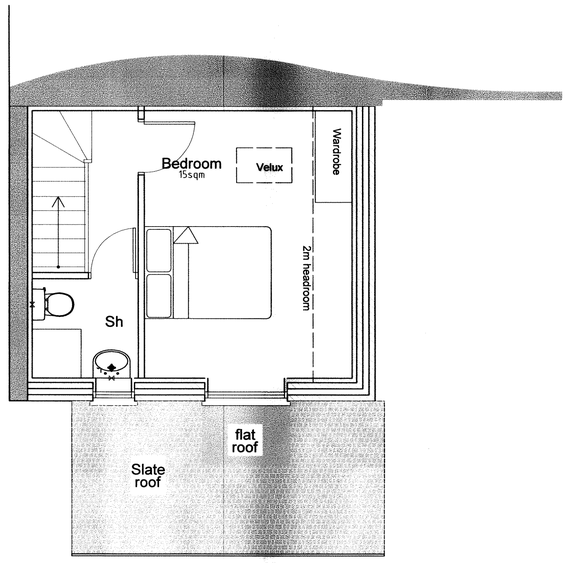

First floor
22sqm

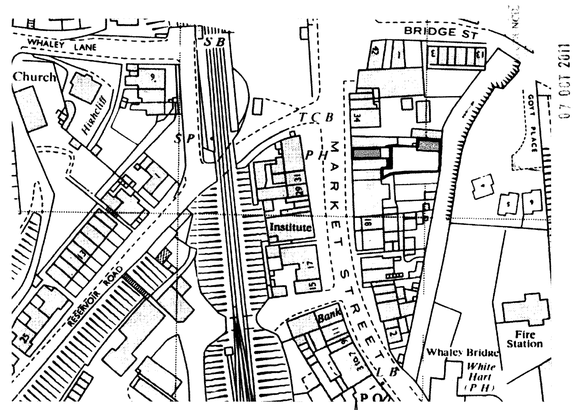

Location plan 1:1250

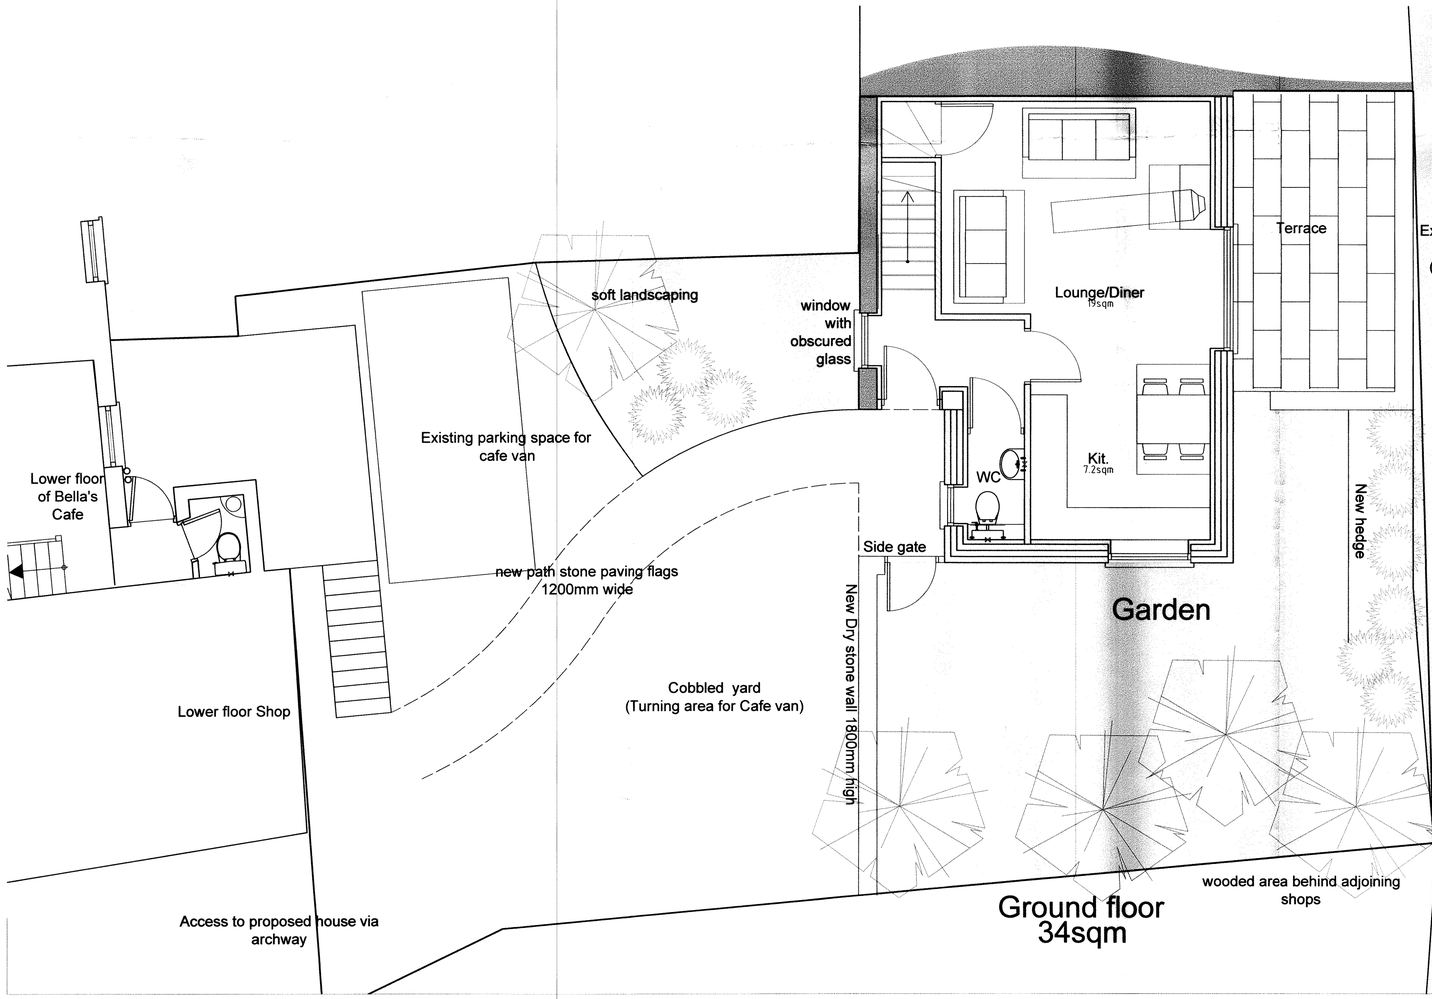

Ground floor
34sqm

Existing stone wall repaired and used as garden wall.
(1350mm high above terrace)

River

Rear wall of house

REV	DESCRIPTION	DATE	INIT	CHKD

Client
Bella's Cafe
Project
30 Market Street
Title
Proposed plans

Scale	Date	Drawn By	Checked By	Project No:	Drawing No:	Revision
1:50	Aug 2011	MS	MS		1	

www.calfordseaden.co.uk