HP1/2011
07 OCT 2011

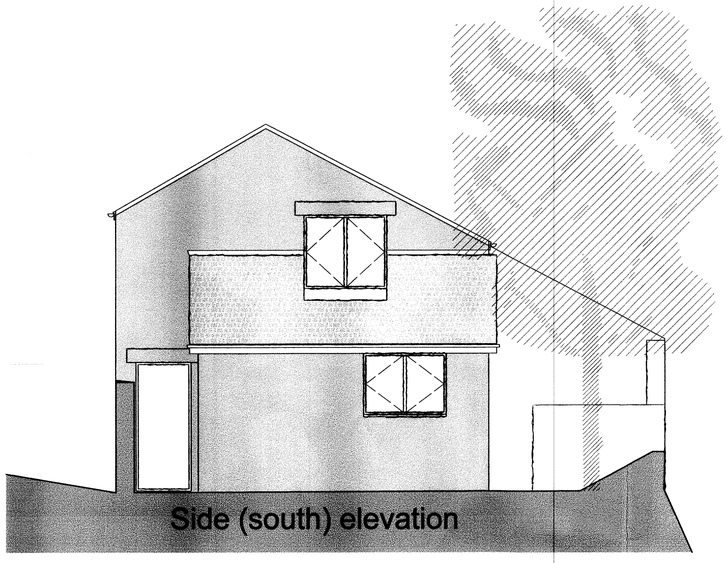

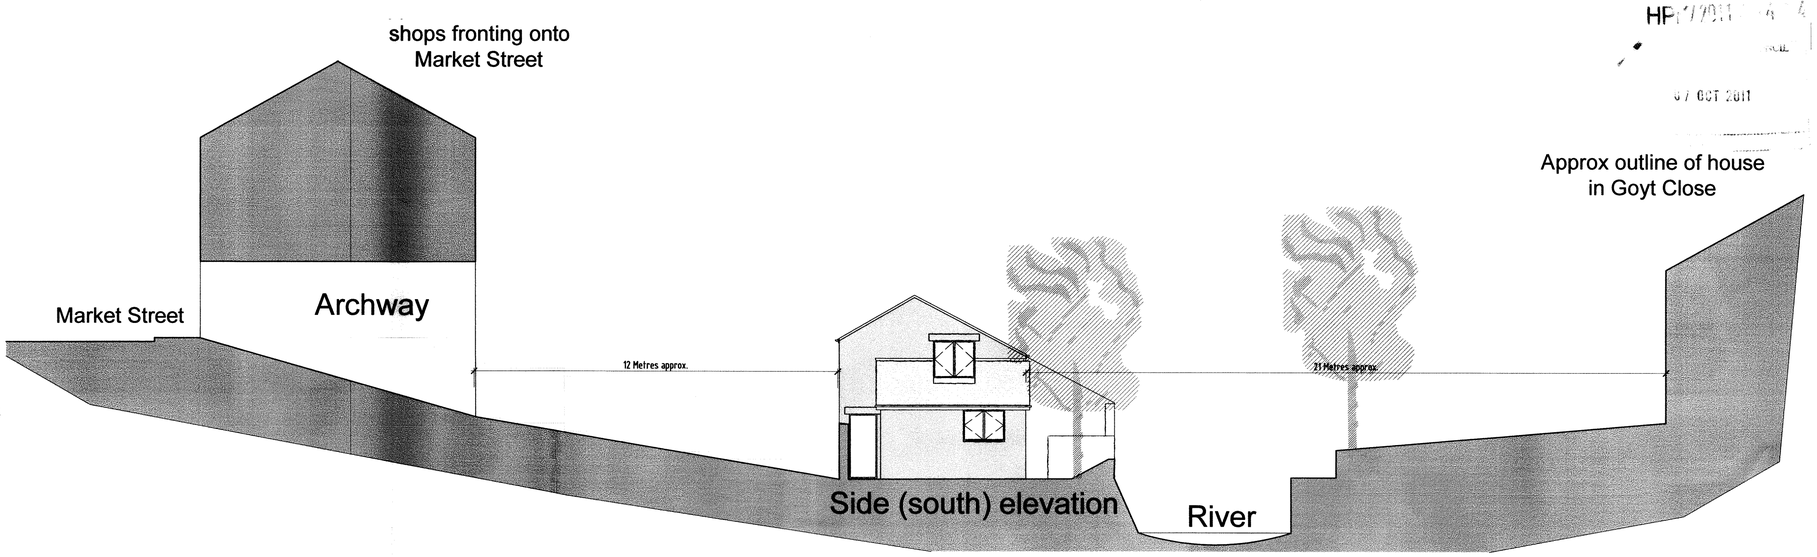

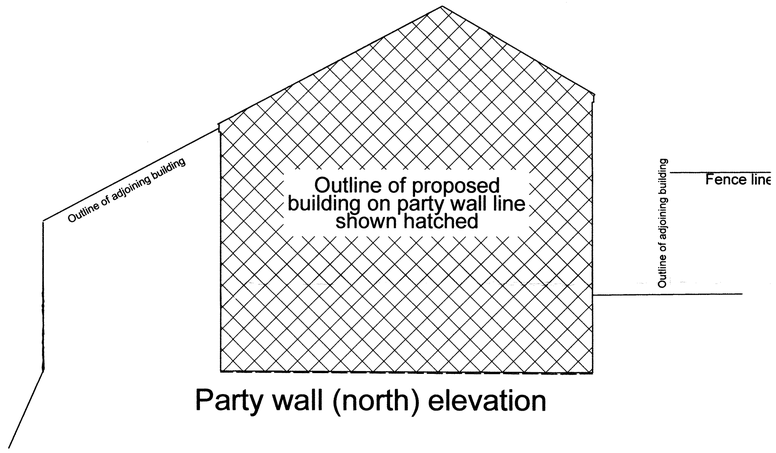

Party wall (north) elevation

Notes
All external walls to be in Natural stone to match the existing
Lintels over openings to be in cast stone.
The roof to match the existing adjoining building with natural slate on the front and profiled metal to rear
All windows to be timber double glazed side hung casements (painted)
Rainwater goods and fascia's to be be black.
Front door to be painted timber

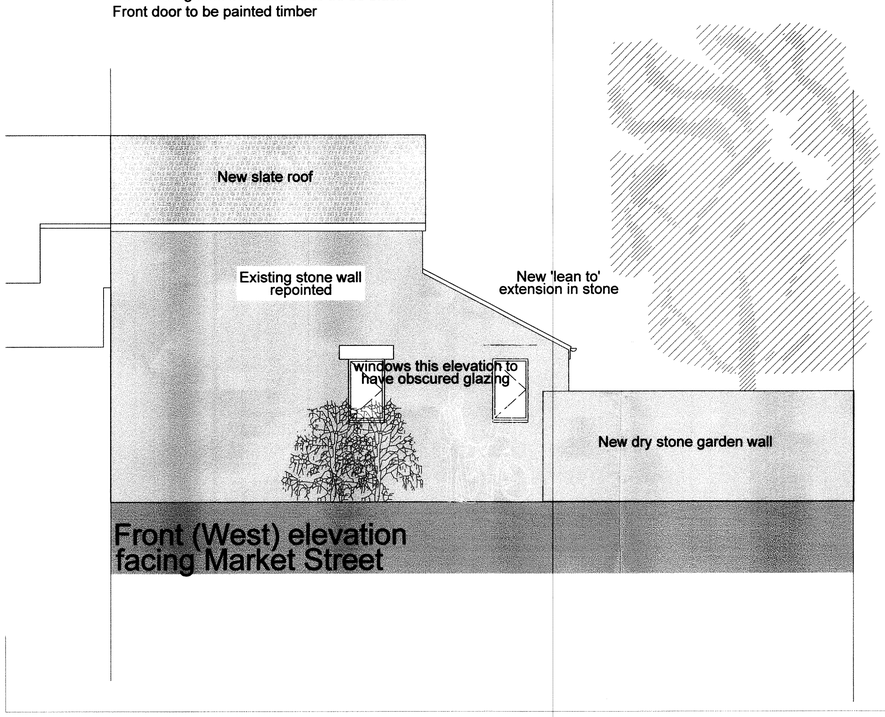

Front (West) elevation
facing Market Street

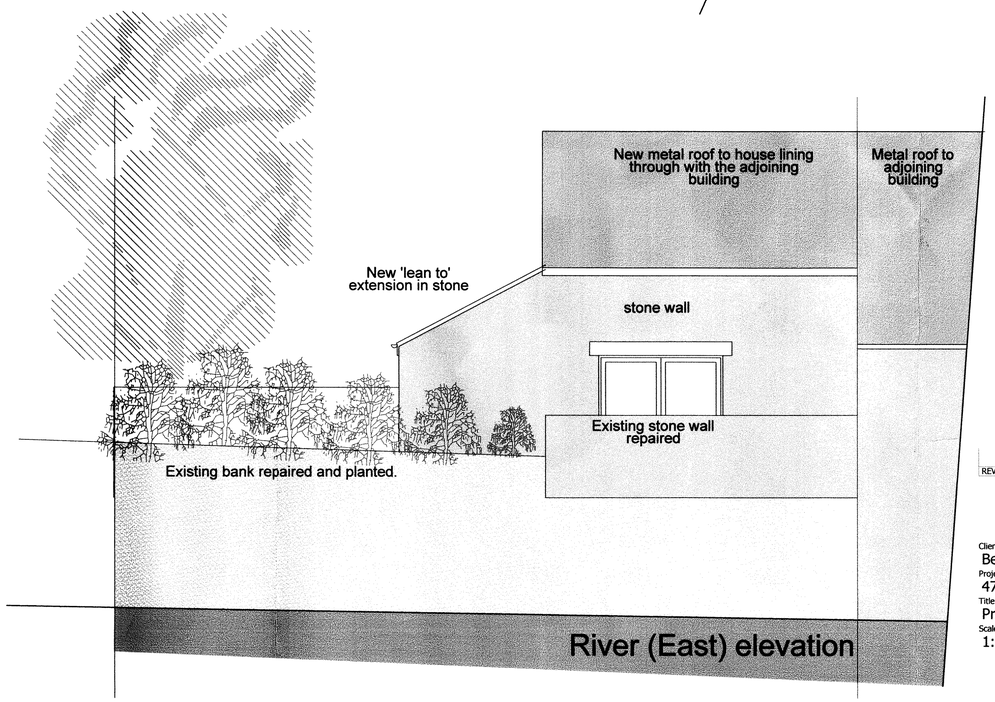

River (East) elevation

REV	DESCRIPTION	DATE	INIT	CHKD

Client
Bella's Cafe
Project
47 Market Street
Title
Proposed elevations

Scale	Date	Drawn By	Checked By	Project No:	Drawing No:	Revision
1:50 1:100	Aug 2011	MS	MS		2	A

www.calfordseaden.co.uk