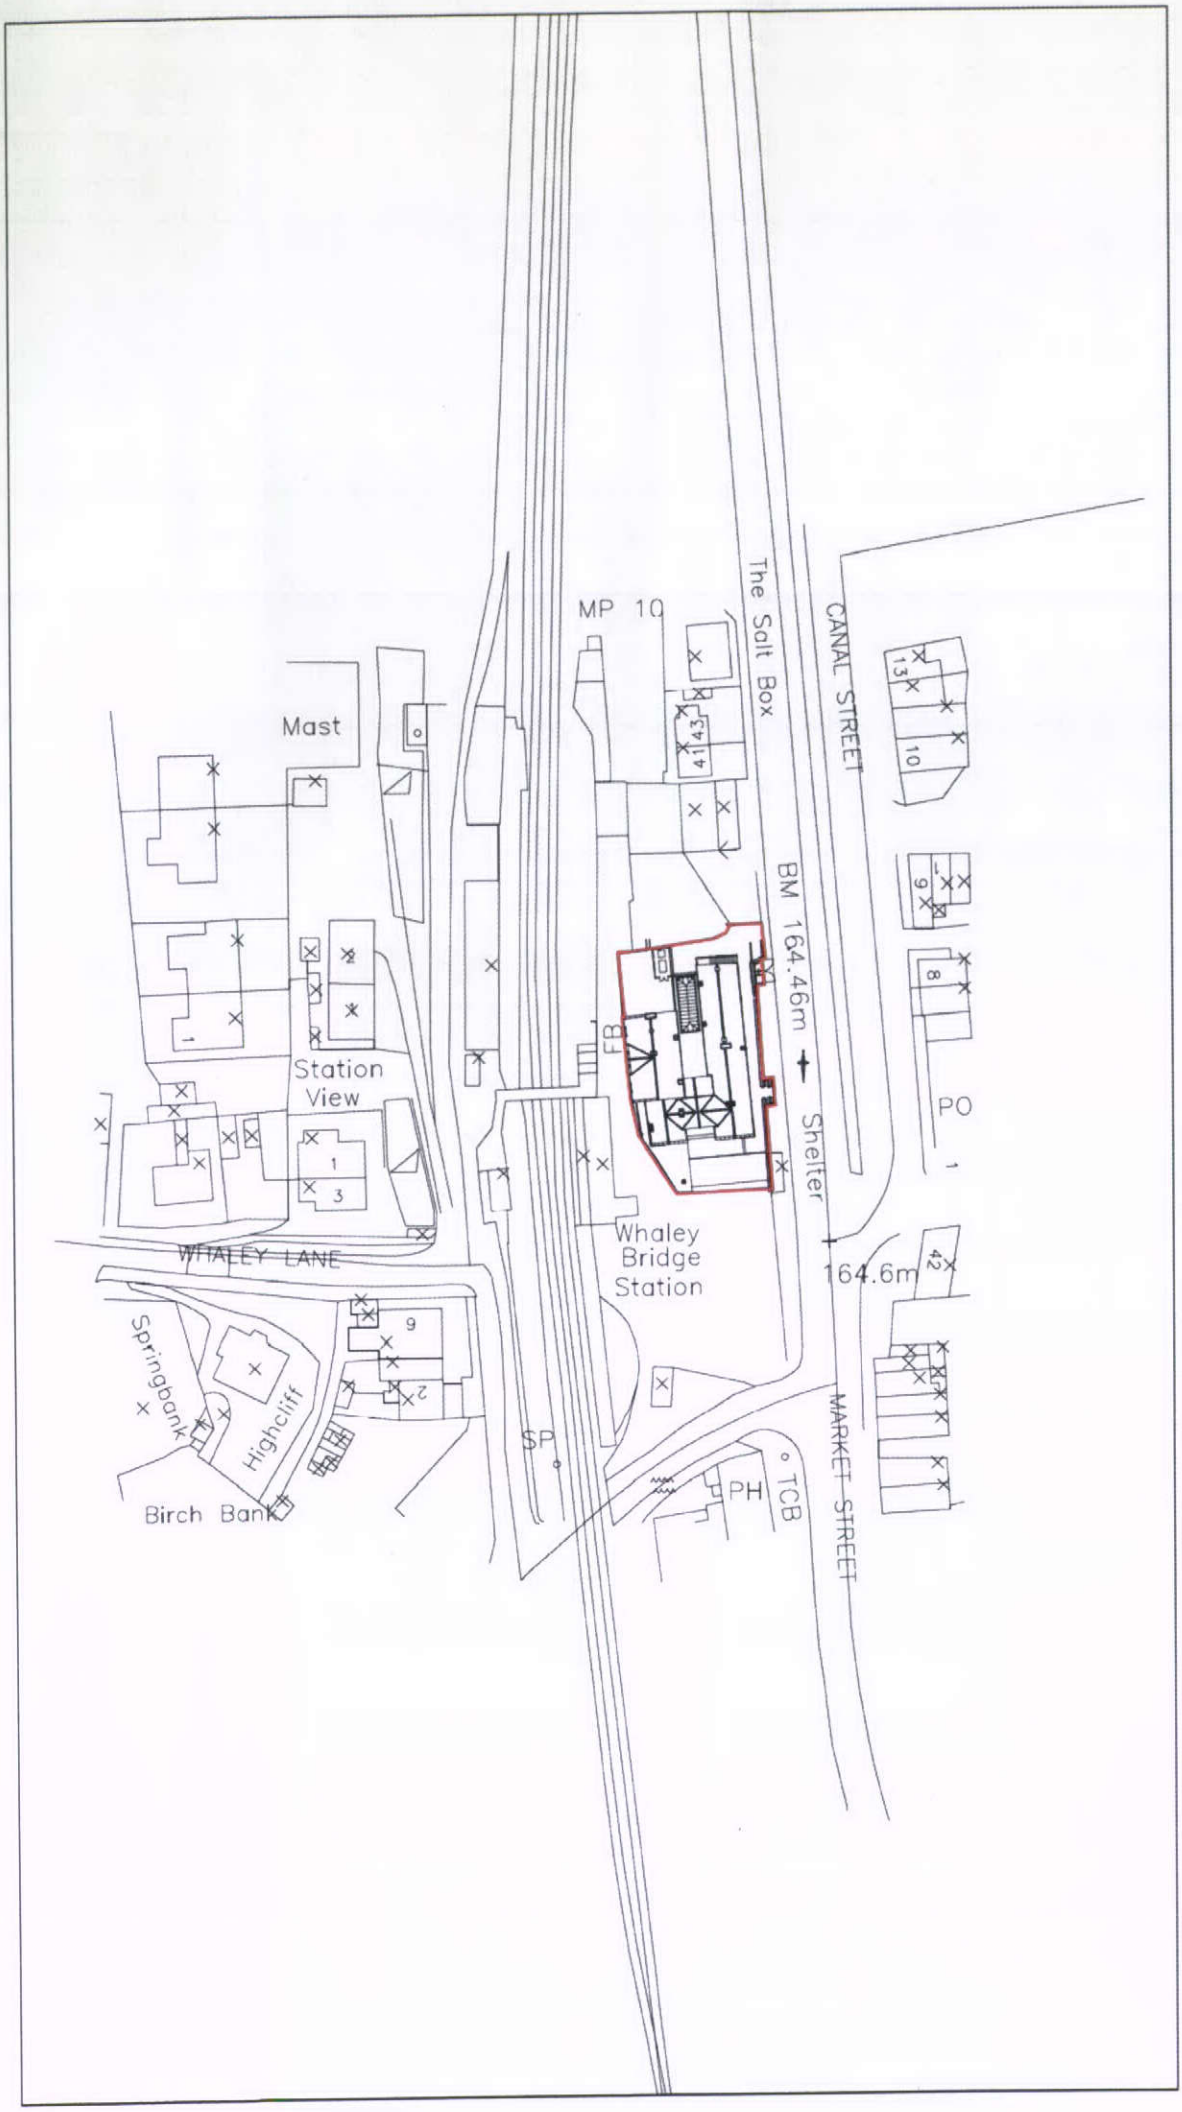

HIGH PEAK BOROUGH COUNCIL
31 OCT 2011
BUXTON RECEPTION

PROJECT:

JODRELL ARMS HOTEL
39 Market Street
Whaley Bridge
Derbyshire
SK23 7AA

SUBJECT:

PROPOSED - LOCATION PLAN

DATE:

September 2011

SCALE:

1/1250 @ A4