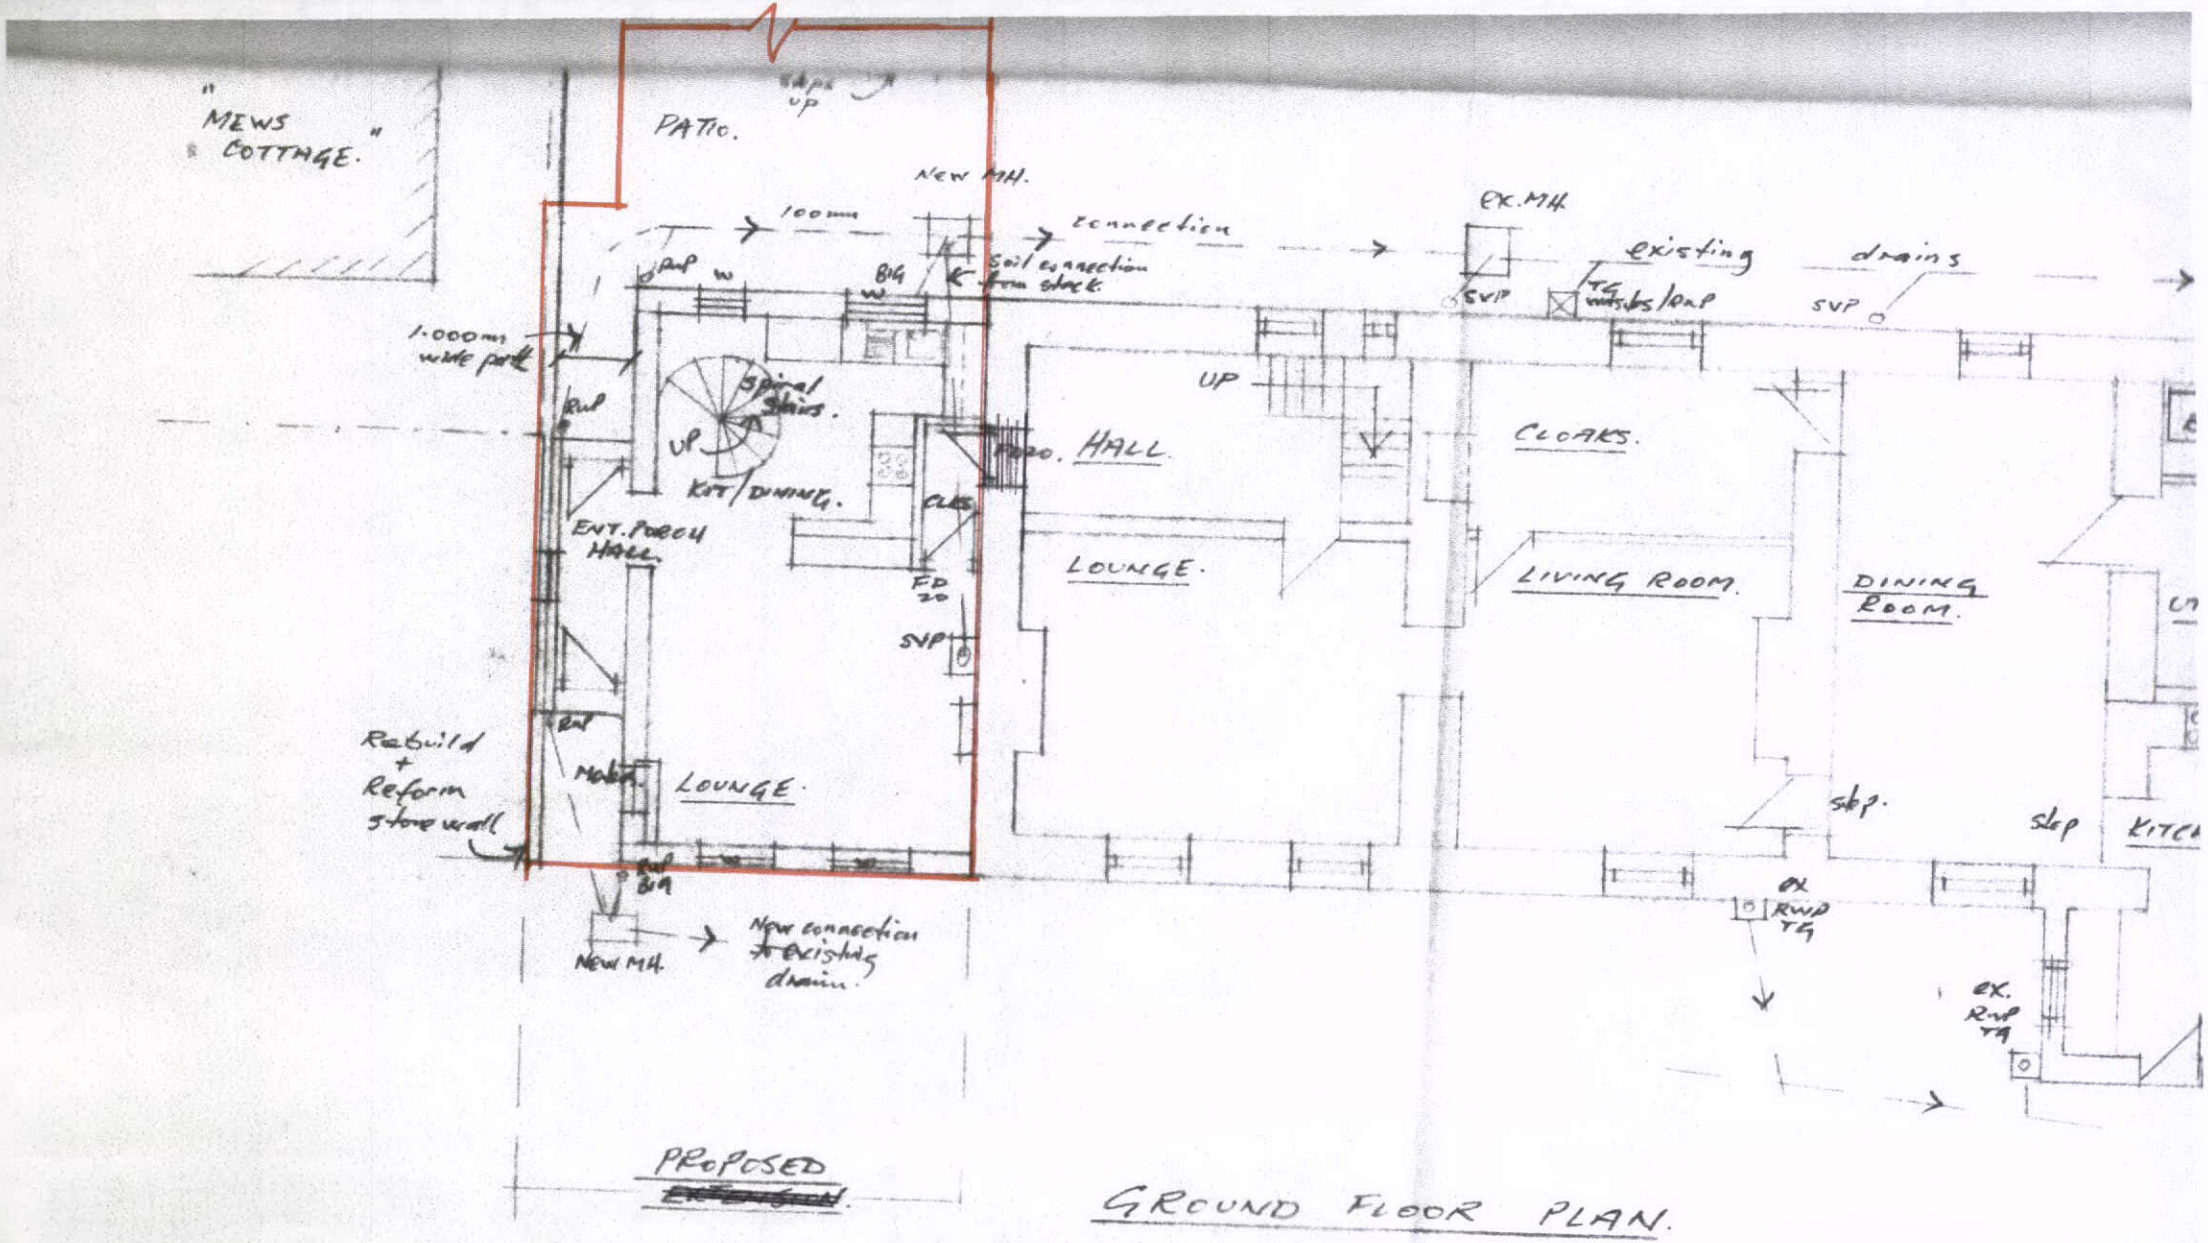

PROPOSED ~~EXTENSION~~.

GROUND FLOOR PLAN.