
HPK/2011/0603
COUNCIL
31 OCT 2011

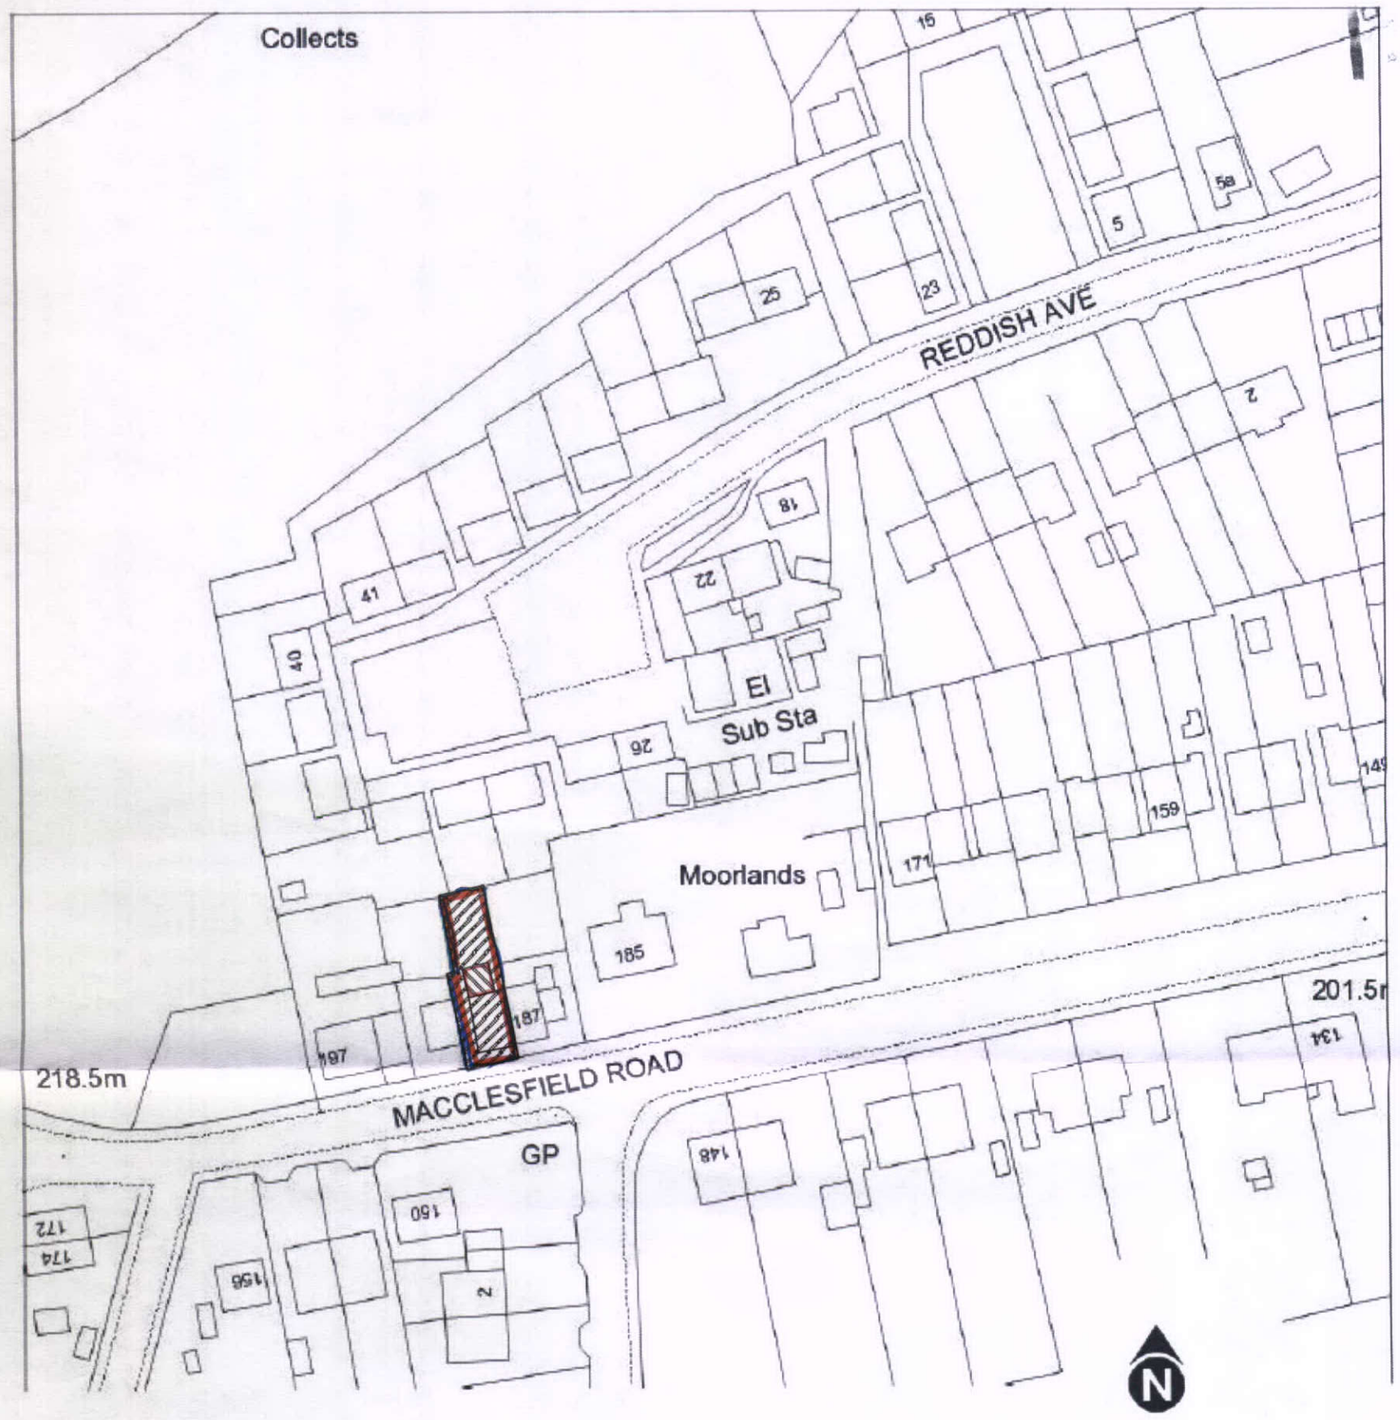

Reproduction in whole or in part is prohibited without the prior permission of Ordnance Survey.

Ordnance Survey and the OS Symbol are registered trade-marks and OS MasterMap® is a trademark of Ordnance Survey, the national mapping agency of Great Britain.

The representation of a road, track or path is no evidence of a right of way.

The representation of features as lines is no evidence of a property boundary.

Scale 1:1250

0 25 50

Metres

Supplied by: Getmapping
OS License Number: 100030848

Location Plan 189 Macclesfield Road, Whaley Bridge, SK23 7DR	**Extension to Rear of Property** Property Boundary in Blue Proposed New Build in Red
Ref HPK/2011/0256	Scale 1:1250 at A3 Dimensions in Metres 6th June 2011, Page 4 of 5

PDF created with pdfFactory trial version www.pdffactory.com