


HPK/2011/0380
COUNCIL
14 NOV 2011

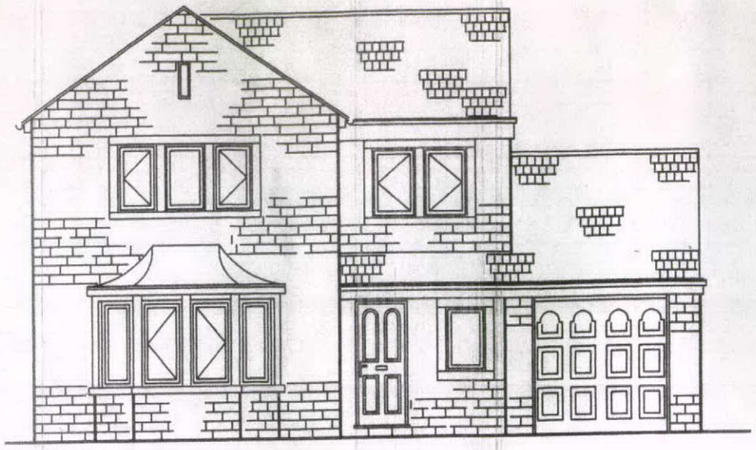


Existing front elevation

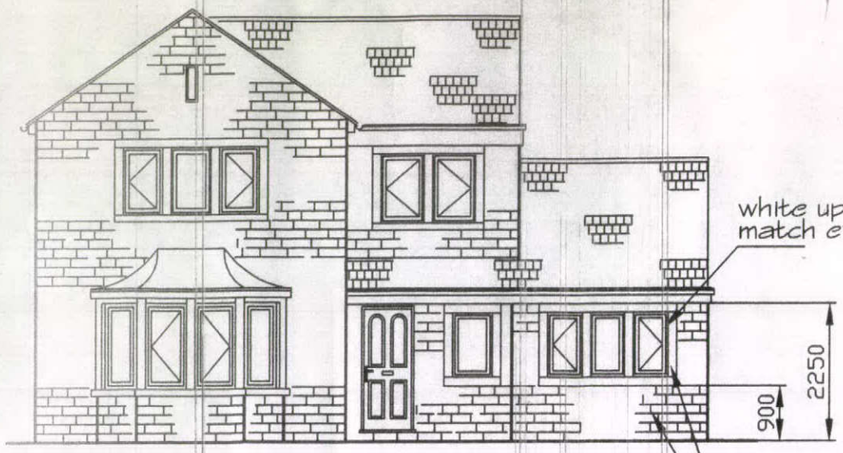


Proposed front elevation

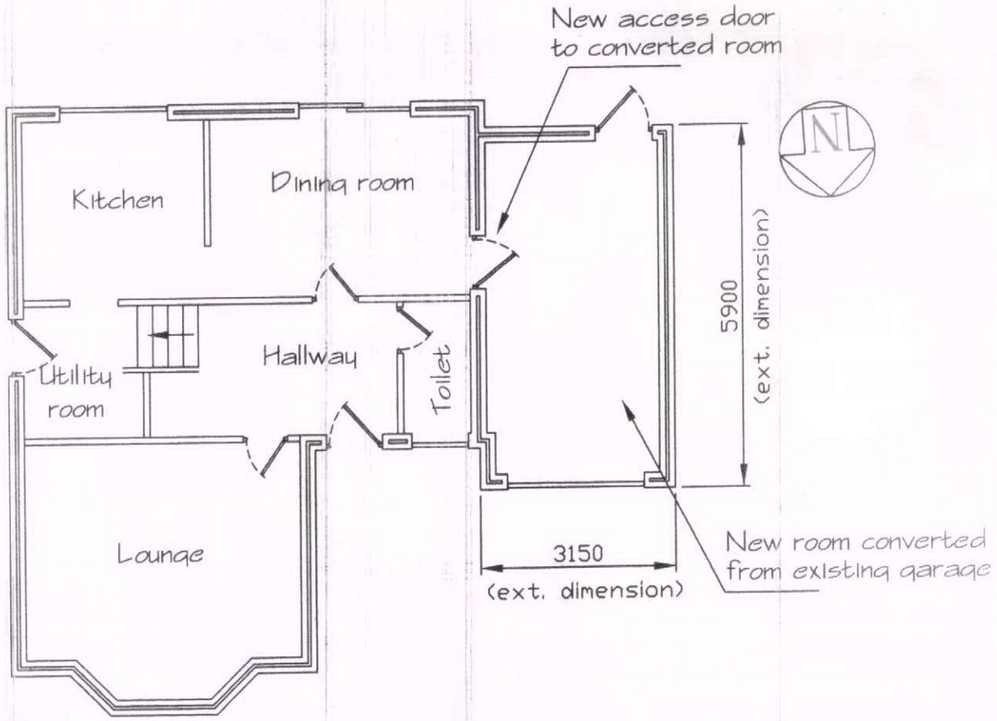


EXISTING &
Proposed ground floor plan

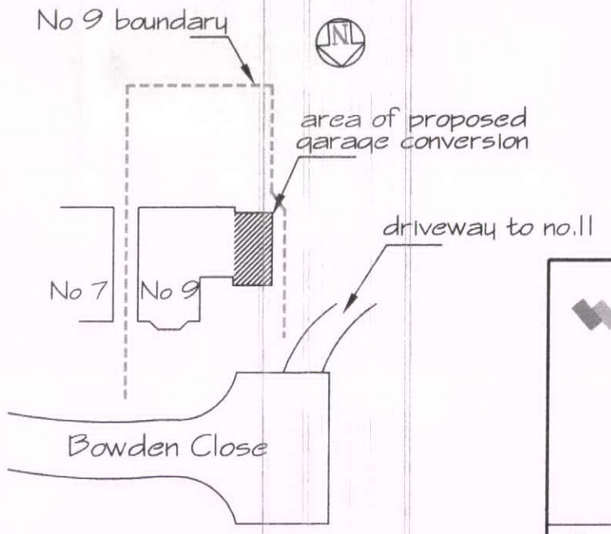


Site Plan
( 1:500 )

2 3 4 5m
le 1:100

WINDOW & CONSERVATORY OPTIONS
Options House
Peakdale Road
Glossop
SK13-6LQ

Client
Mr & Mrs S.Gerrard
9 Bowden Close
Hayfield
SK22 2PJ

Scale 1:100, 1:500

Date 08/07/11 | Drawn-E.Ogden

Drawing title
Proposed garage conversion to extra living space