
HPK/2011/0590
COUNCIL
16 NOV 2011

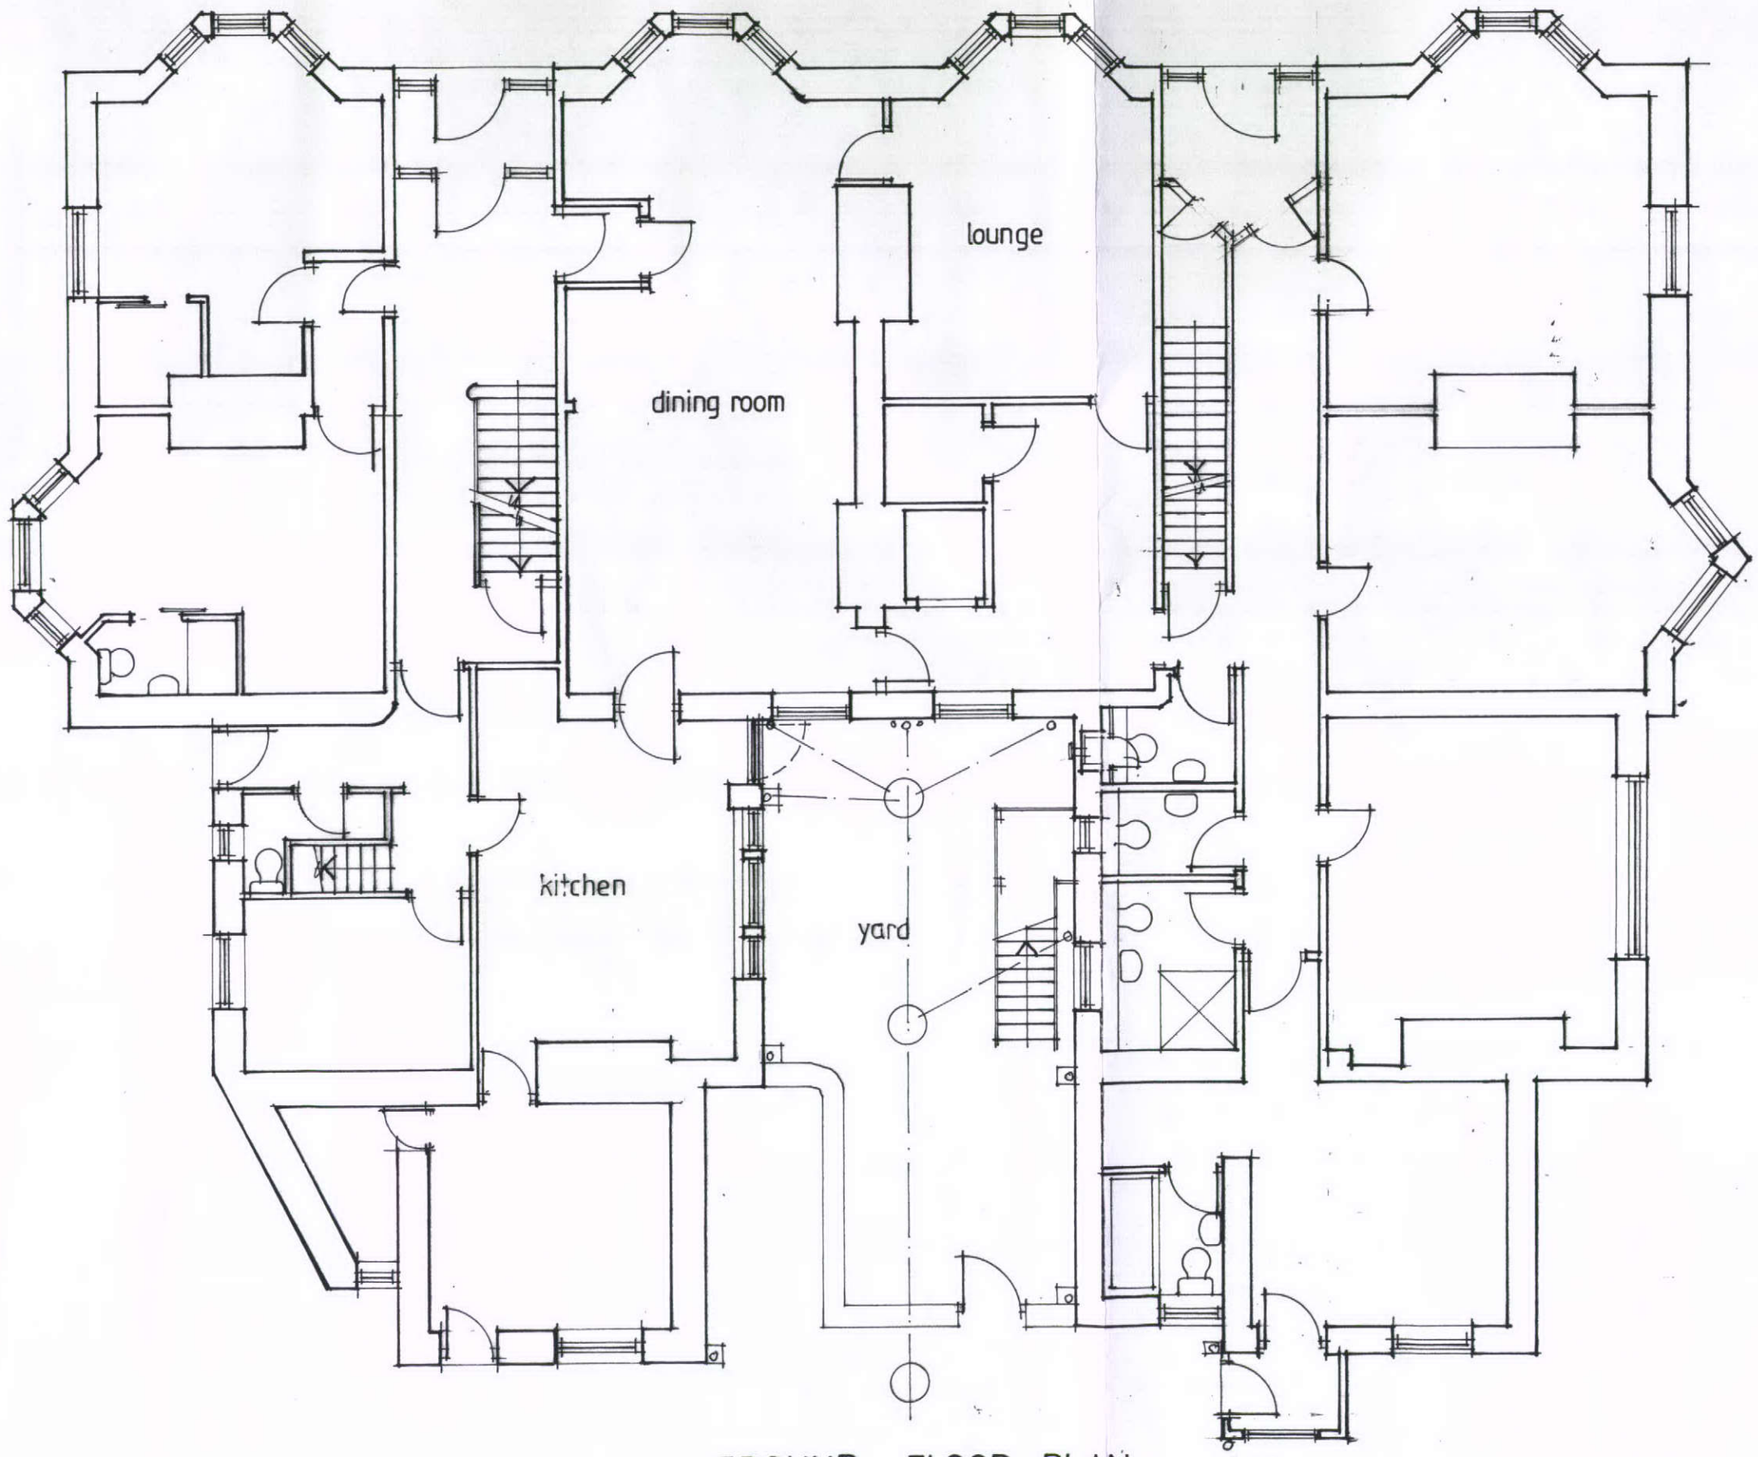

GROUND FLOOR PLAN as existing

Mr. & Mrs. ANDREW

The Argyle,
25, Broad Walk, Buxton.

Proposed dining room extension.

scale : 1:100. dwg.no. 2290:3
Date : Oct. 2011

A.C. MARLAND ASSOCIATES,
1, OAKCROFT, STALYBRIDGE,
CHESHIRE, SK15 2QQ.

TEL/FAX: 01457 765255.