

HPK/2011/059

COUNCIL

16 NOV 2011

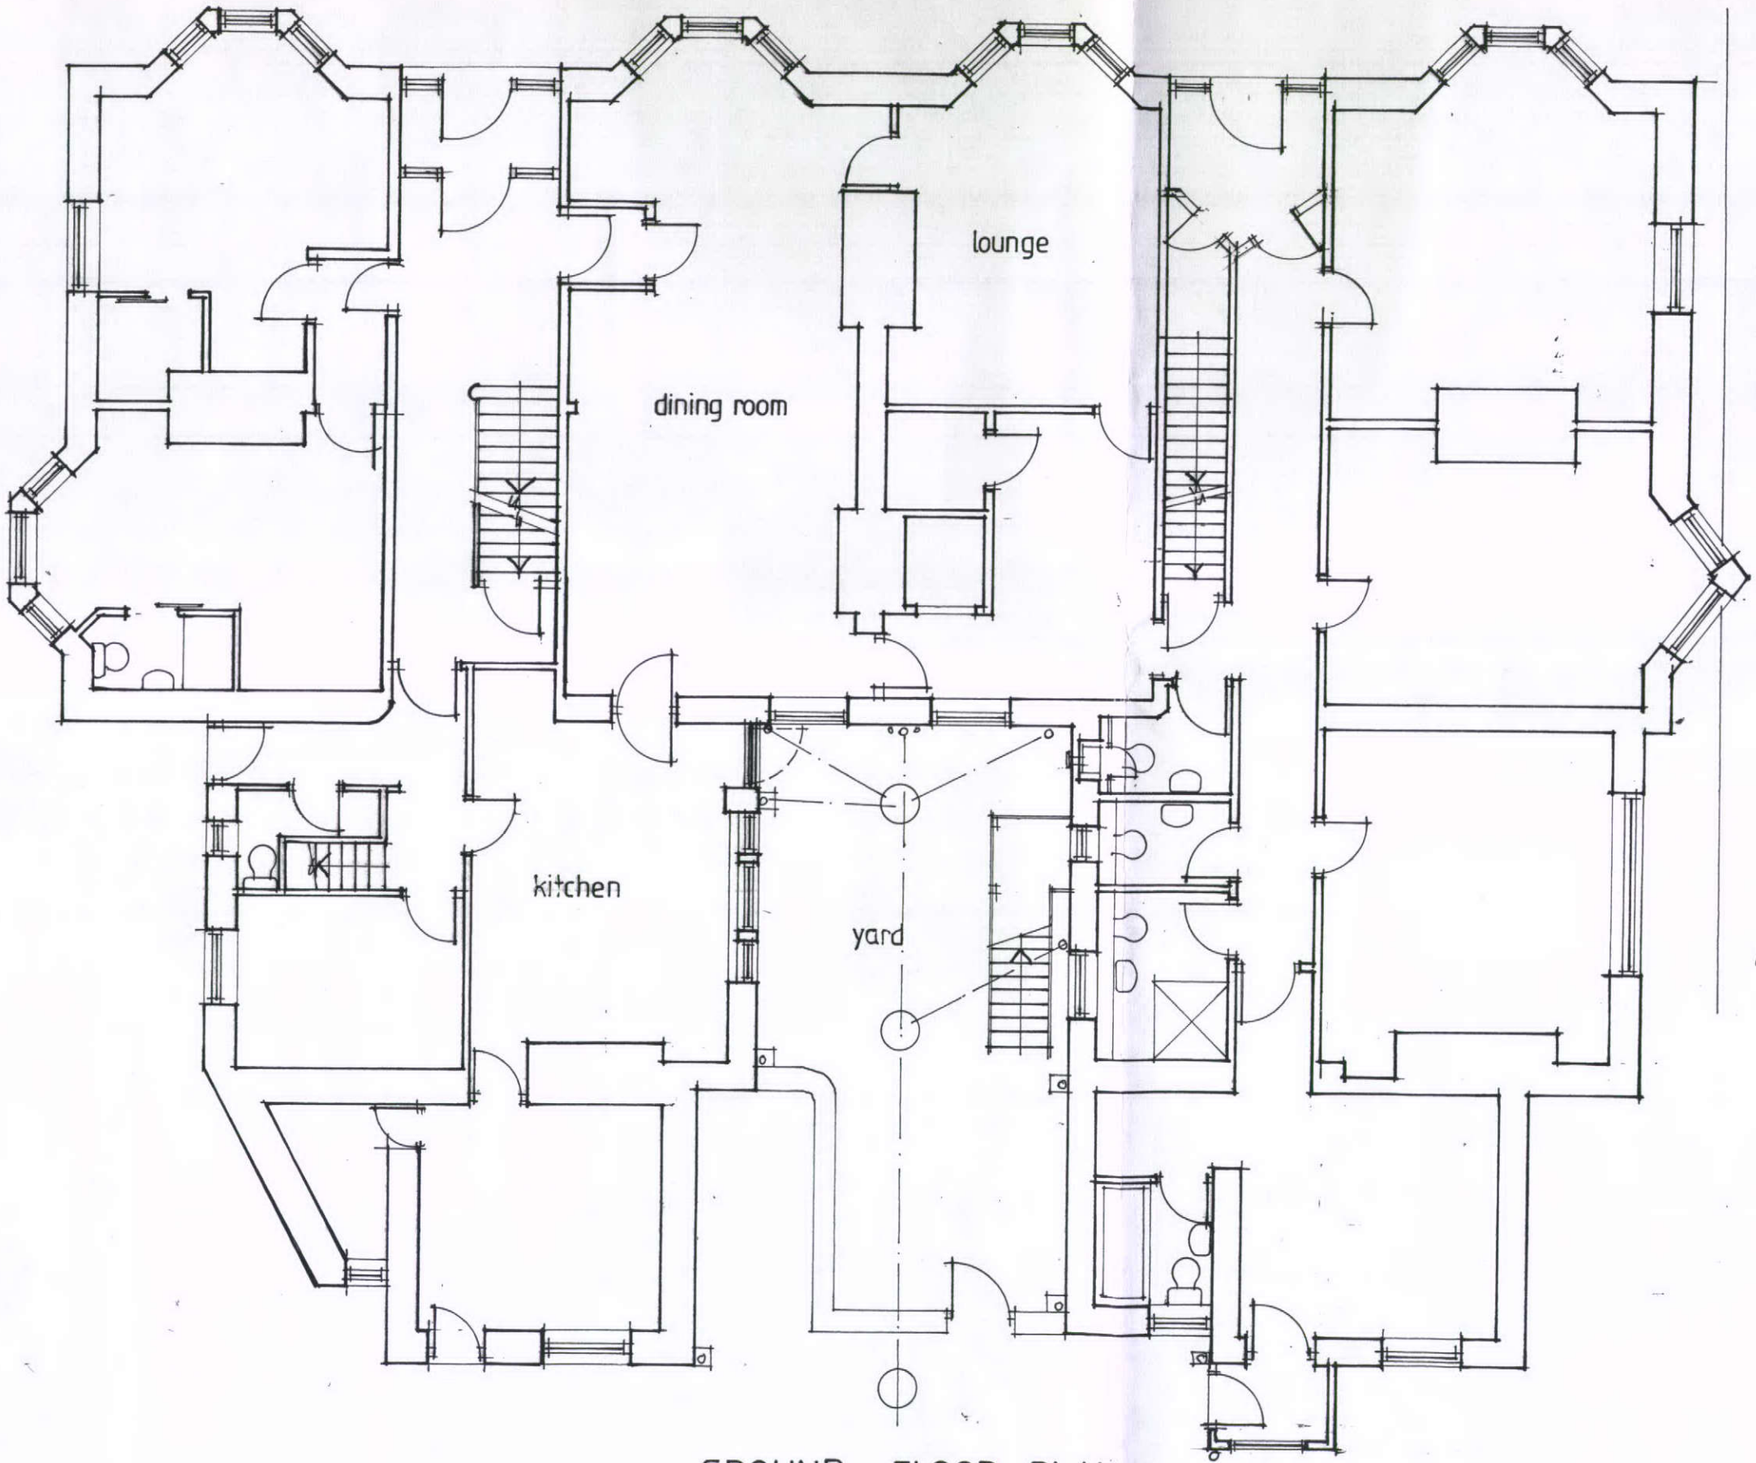

GROUND FLOOR PLAN as existing

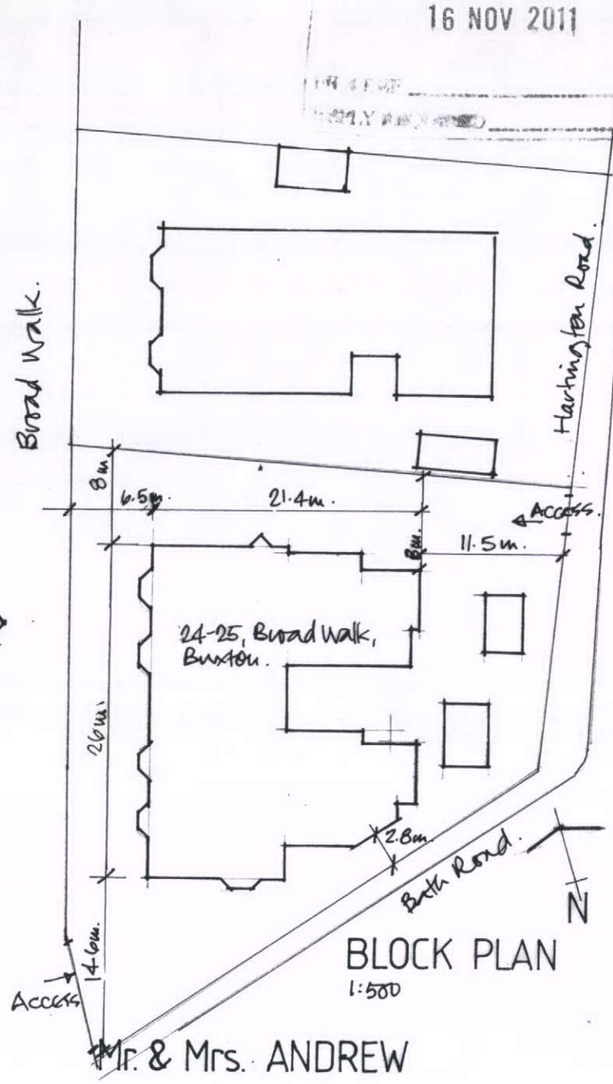

BLOCK PLAN
1:500

A: Block Plan added. 14.11.11

Mr. & Mrs. ANDREW

The Argyle,
25, Broad Walk, Buxton.

Proposed dining room extension.

scale: 1:100, 1:500 dwg. no. 2290:3 A.
Date: Oct. 2011

A.C. MARLAND ASSOCIATES,
1, OAKCROFT, STALYBRIDGE,
CHESHIRE, SK15 2QQ.
TEL/FAX: 01457 765255.