
HPK/2011/0590
16 NOV 2011

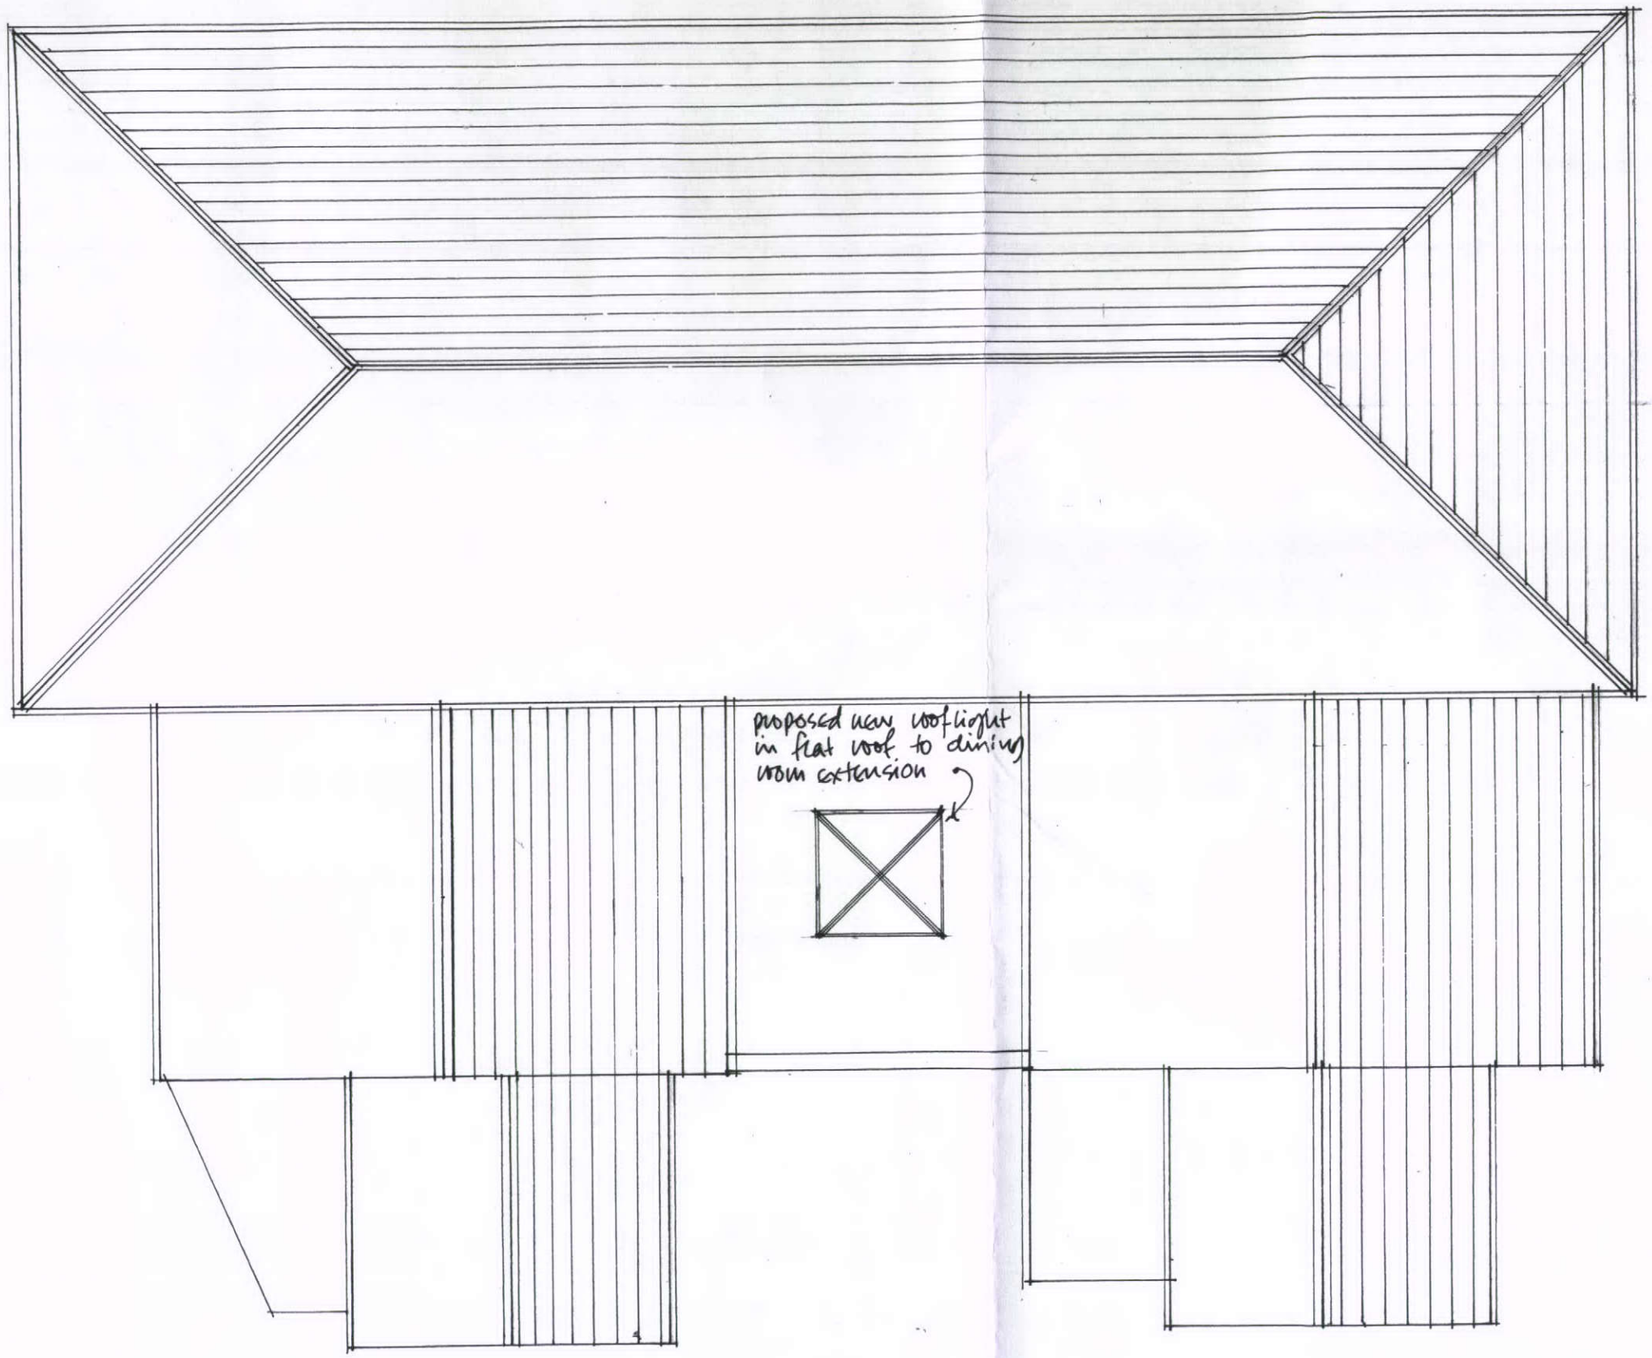

ROOF PLAN

Mr. & Mrs. ANDREW

The Argyle,
25, Broad Walk, Buxton.

Proposed dining room extension.

scale: 1:100 dwg. no. 2290:2

Date: Oct. 2011

A.C. MARLAND ASSOCIATES,
1, OAKCROFT, STALYBRIDGE,
CHESHIRE, SK15 2UQ.

TEL/FAX: 01457 765255.