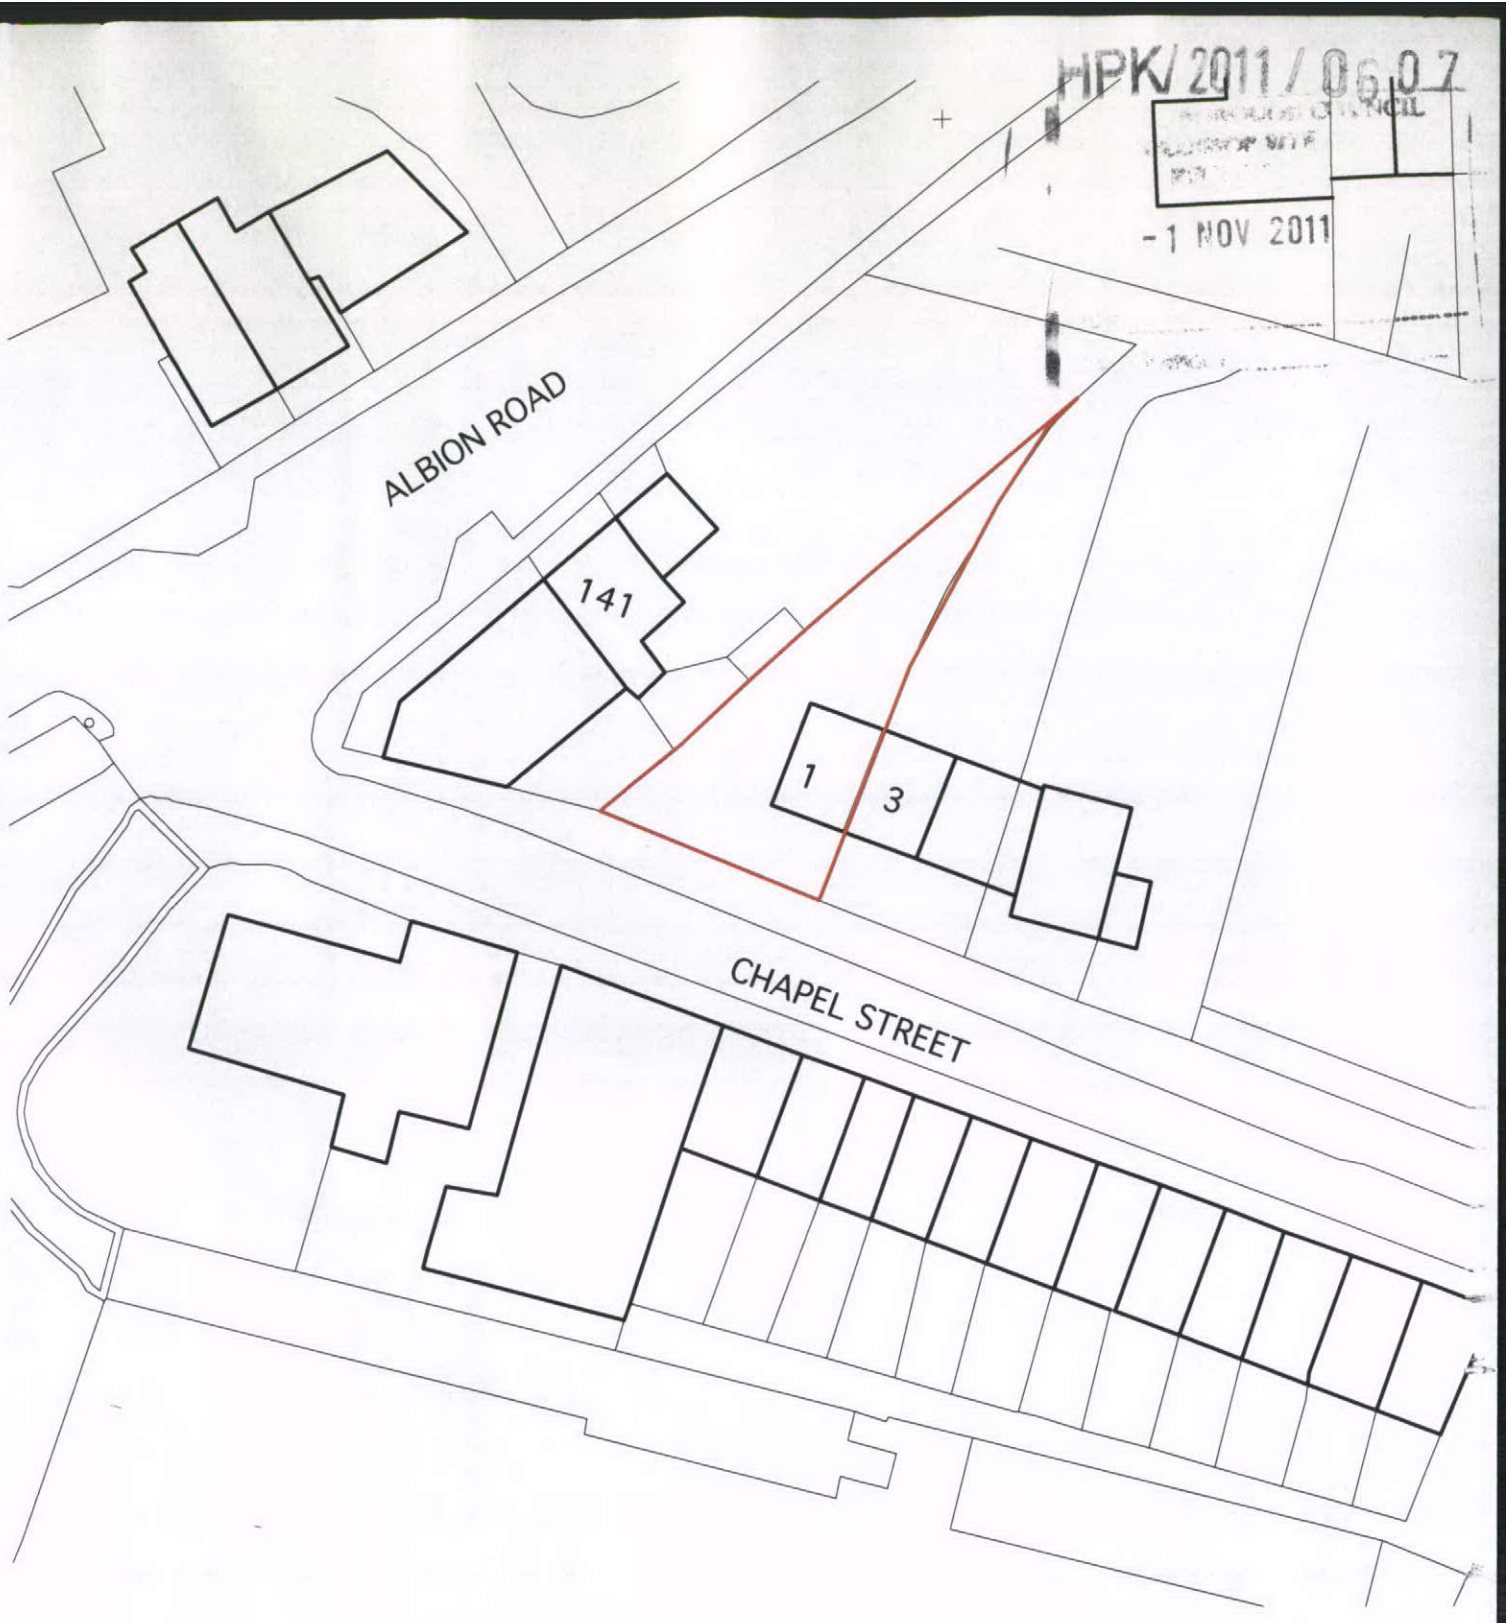

BLOCK PLAN 1:500

N

Mattin MacLean Ltd
Chartered Architects
1 Market Street, Whaley Bridge
High Peak, SK23 7AA
Tel: 01663 733336 Fax: 01663 719916
Email: rvm@mattinmaclean.co.uk

Project	Job No
1 Chapel Street New Mills	M2107
Title	**Date**
Block Plan	Aug '11
	Scale
	1:500

Category	CiSfb Element	Sequential No	Revision
		02	

THESE DWGS. ARE FOR PLANNING APPROVAL ONLY AND SHOULD NOT BE USED FOR ANY OTHER PURPOSE WITHOUT PRIOR CONSENT OF THE ARCHITECT.