HPK/2011/0607
-1 NOV 2011
REF

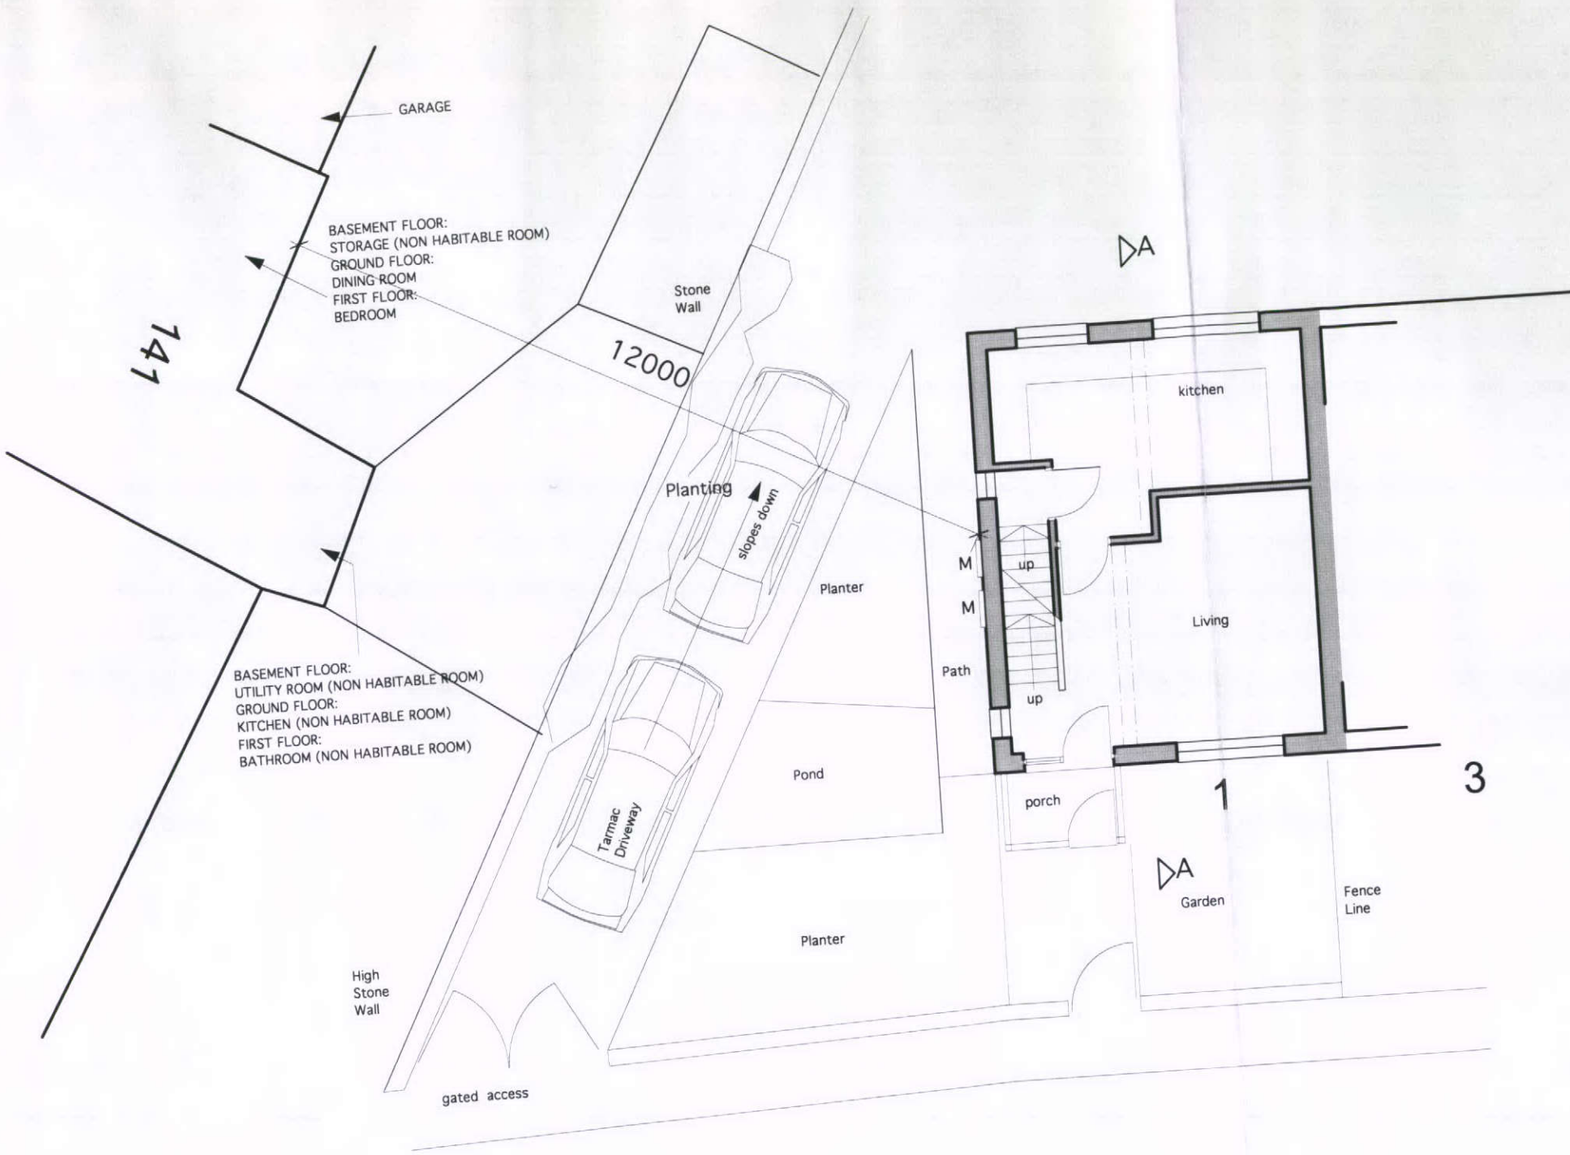

EXISTING SITE/GROUND FLOOR PLAN 1:100

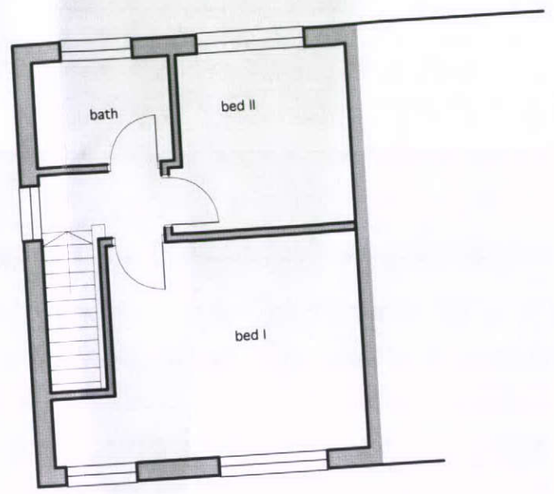

EXISTING FIRST FLOOR PLAN 1:100

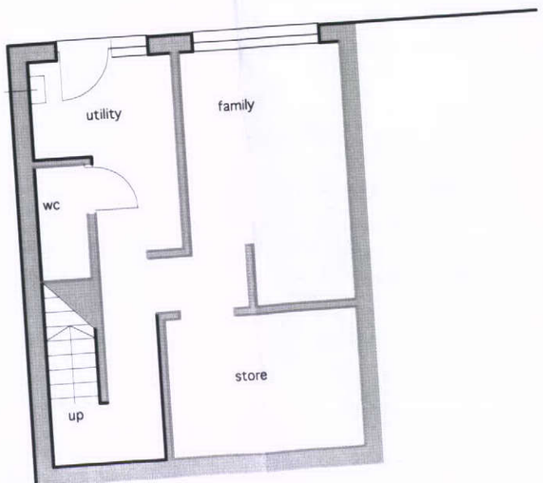

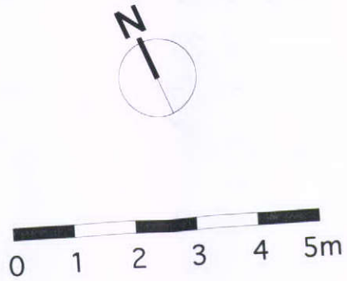

Mattin MacLean Ltd
Chartered Architects
1 Market Street, Whaley Bridge
High Peak, SK23 7AA
Tel 01663 733336 fax 01663 719916
Email rvm@mattinmaclean.co.uk

Project: 1 Chapel Street, New Mills	Job No: M2107
Title: Plans as existing	Date: Aug '11
	Scale: 1:100
Category	CI/Sfb Element
Sequential No: 03	Revision

THESE DWGS. ARE FOR PLANNING APPROVAL ONLY AND SHOULD NOT BE USED FOR ANY OTHER PURPOSE WITHOUT PRIOR CONSENT OF THE ARCHITECT.