HPK/2011/0607

-1 NOV 2011

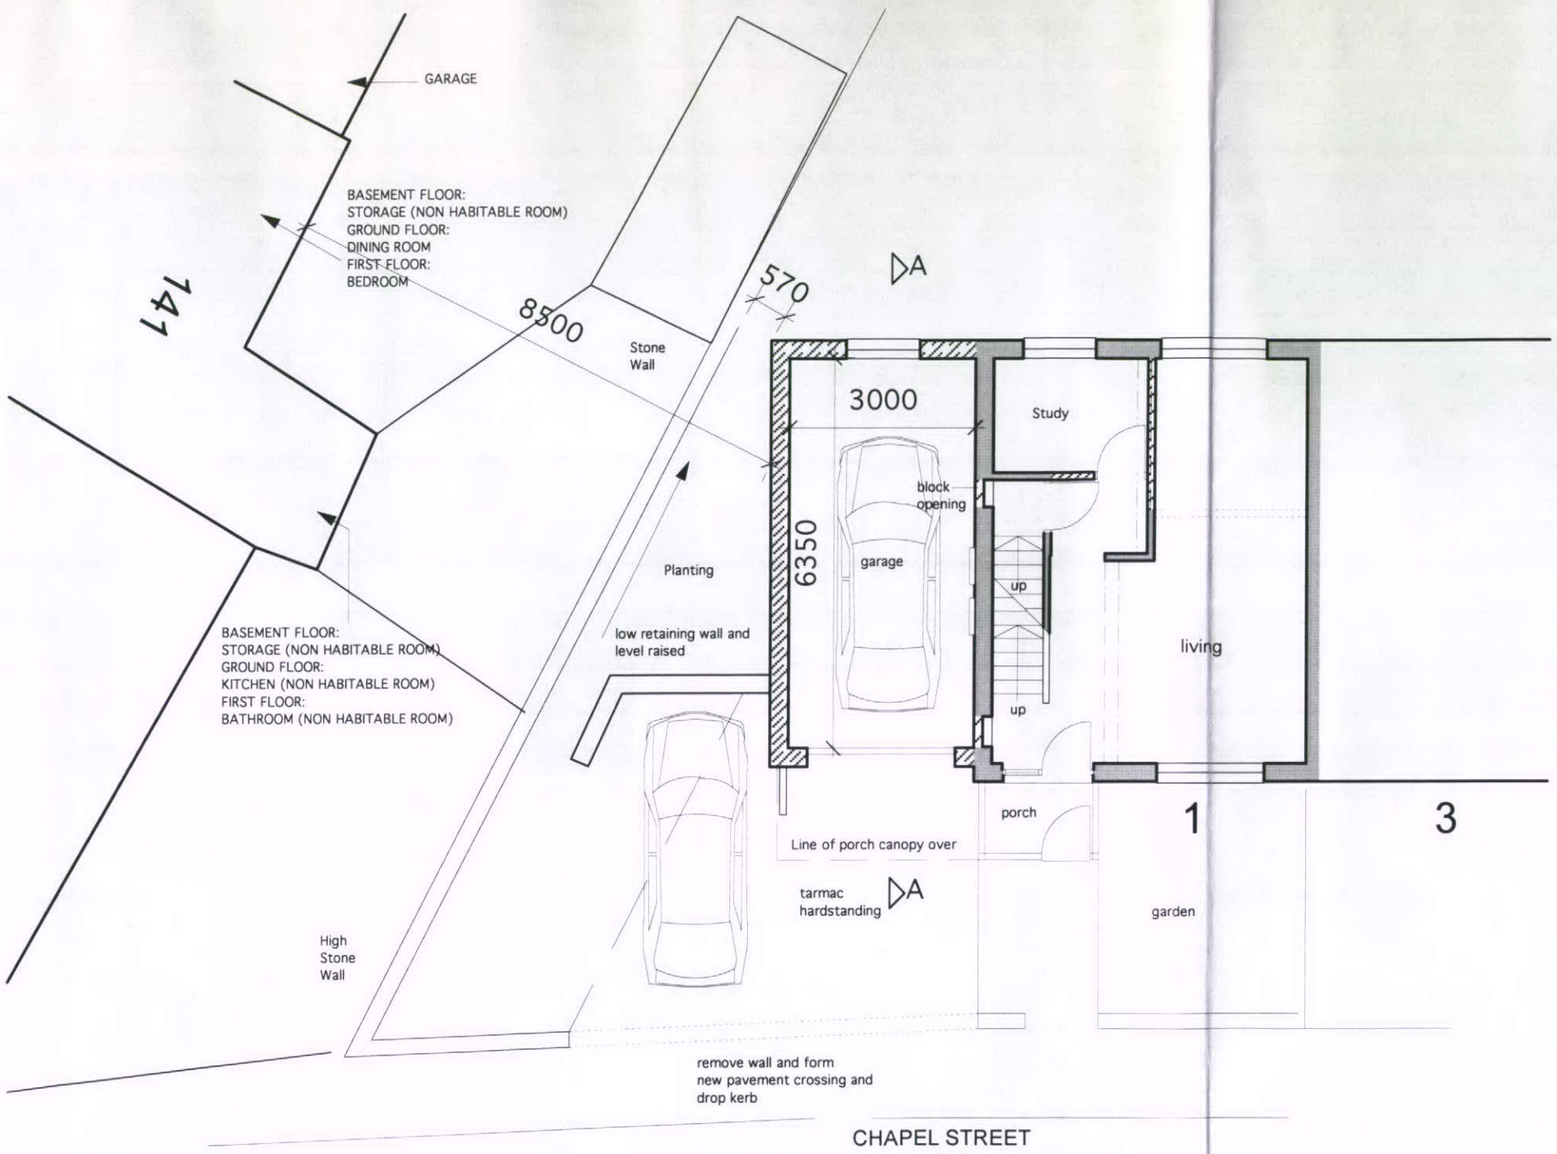

PROPOSED SITE/GROUND FLOOR PLAN 1:100

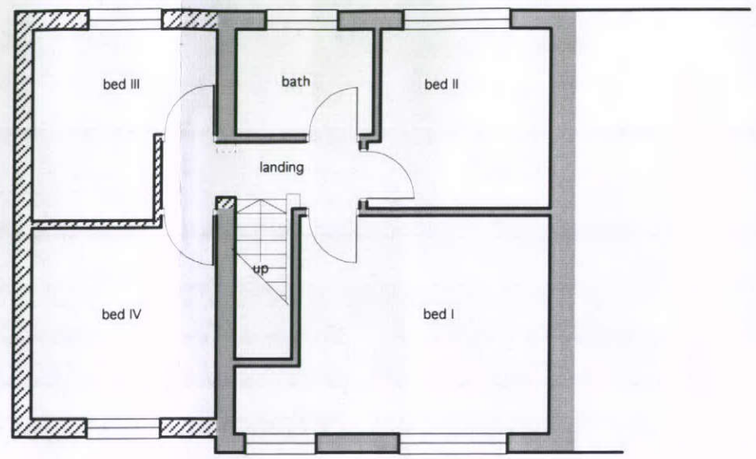

PROPOSED FIRST FLOOR PLAN 1:100

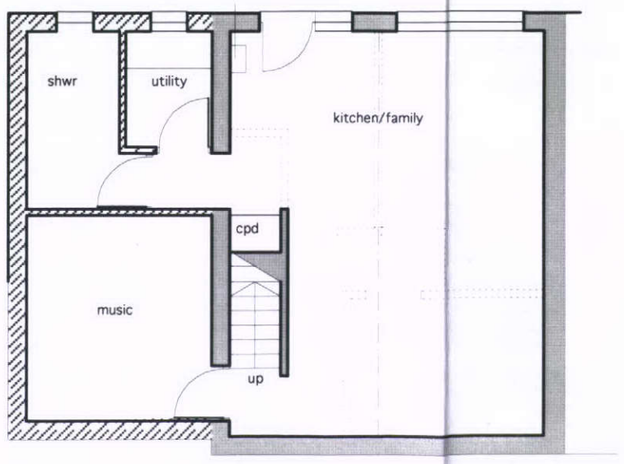

PROPOSED LOWER GROUND FLOOR PLAN 1:100



0 1 2 3 4 5m

Mattin MacLean Ltd
Chartered Architects
1 Market Street, Whaley Bridge
High Peak, SK23 7AA
Tel: 01663 733336 Fax: 01663 719916
Email: rvm@mattinmaclean.co.uk

Project	Job No
1 Chapel Street New Mills	M2107
Title	Date
Plans as proposed	Oct '11
	Scale 1:100

Category	CI/Sfb Element	Sequential No	Revision
		05	

THESE DWGS. ARE FOR PLANNING APPROVAL ONLY AND SHOULD NOT BE USED FOR ANY OTHER PURPOSE WITHOUT PRIOR CONSENT OF THE ARCHITECT.