THIS DRAWING IS NOT TO BE COPIED
OR REPRODUCED
WITHOUT THE PRIOR WRITTEN
CONSENT OF PLANMART LTD.

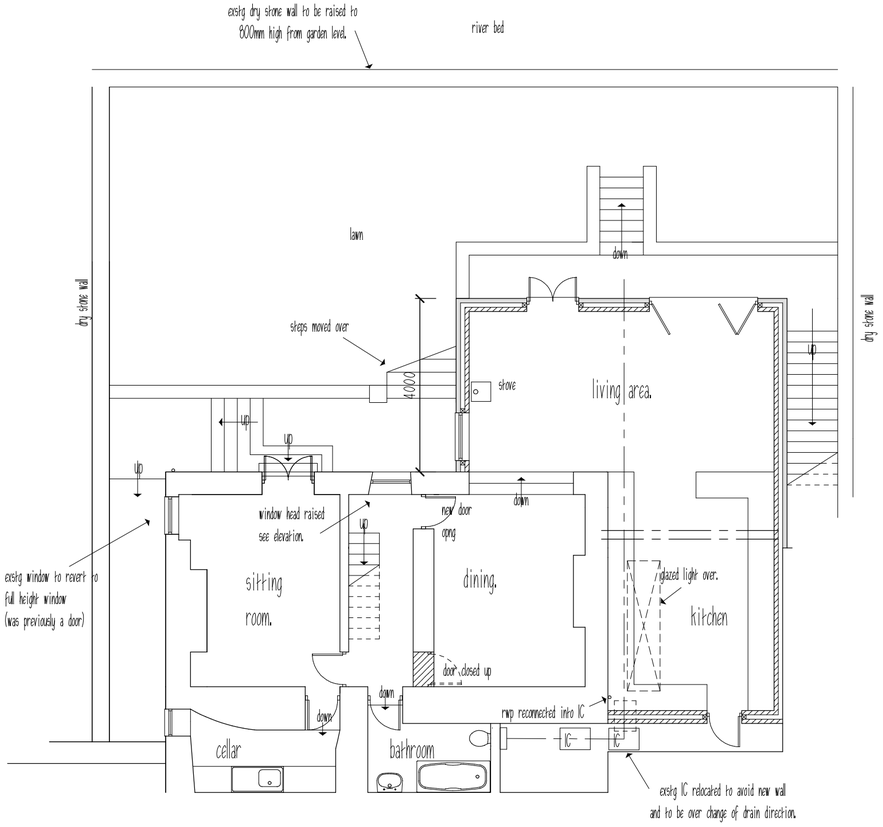

Proposed lower ground floor plan.

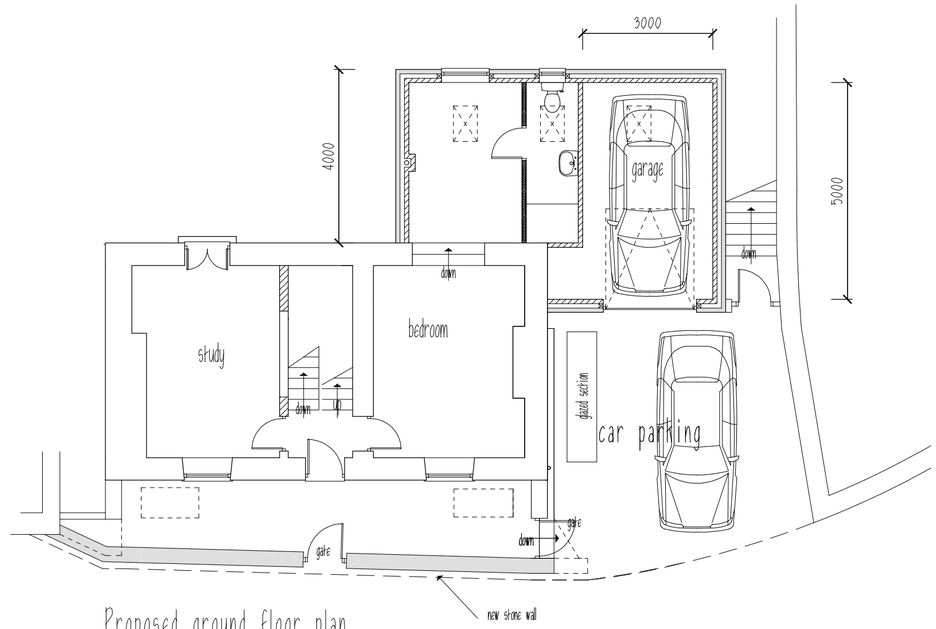

Proposed ground floor plan.

REVISIONS:
A. Gen amendments to clients req. 16.8.2011.
B. Timber decking removed. 27.9.2011.
C. Garage door altered. 17.11.2011.

PLANMART

Client:

Mr & Mrs Watson,
41 Thorpe St, Old Glossop. SK13 7RW.

Project:

Proposed two storey extension, refurbishment of existg stone outhouse with parking over, internal alterations and new stone wall to front.

Title:

Proposed plans (planning drawings only).

Scale: 1:100. A2 sheet.

Drawn:	Date:
MH	March 2011.
Project no.:	Drawing no.:
2385	2385-5C

PLANMART LIMITED
53A High St. West, Glossop,
Derbyshire SK13 8AZ.
Tel: 01457 863153 E mail: planmart@btconnect.com