## FARM HOUSE



**East Elevation**

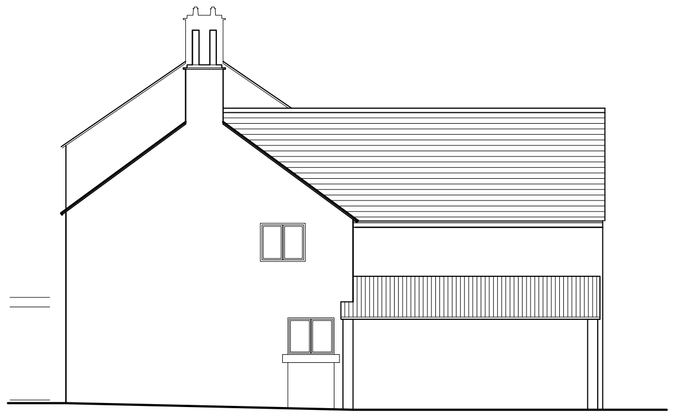

**North Elevation**

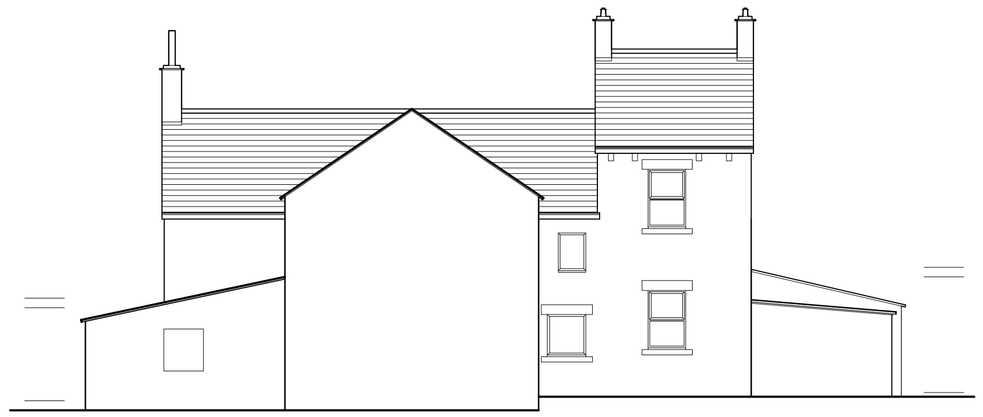

**West Elevation**



**South Elevation**

## HAYLOFT

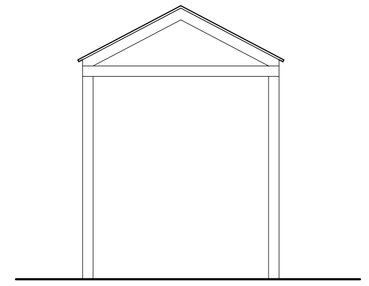

North Elevation

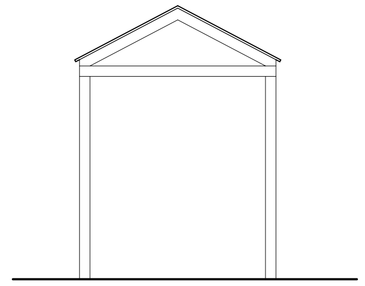

South Elevation

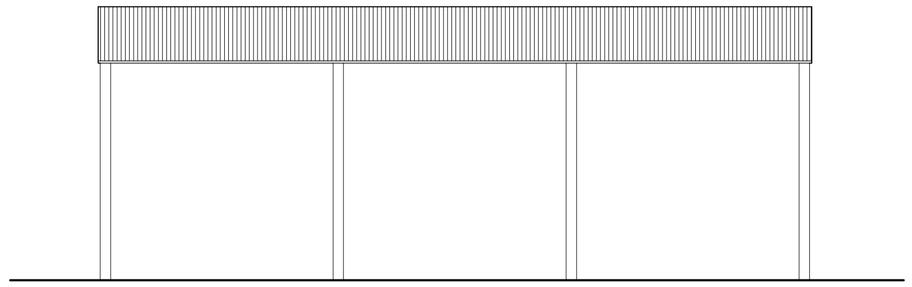

East Elevation

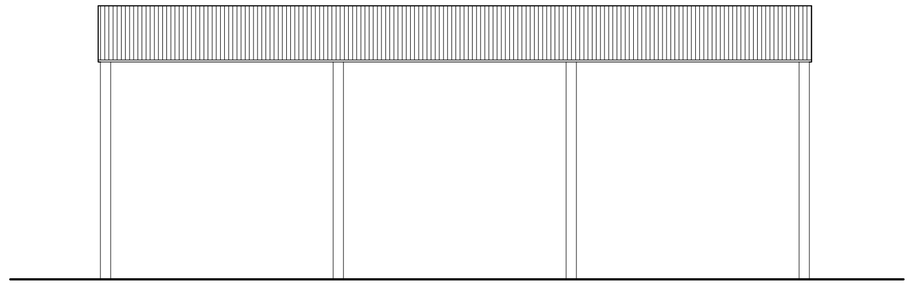

West Elevation

## BARN 1 (Unit 1)

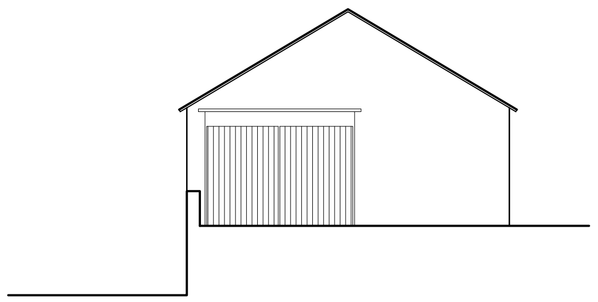

**South Elevation**

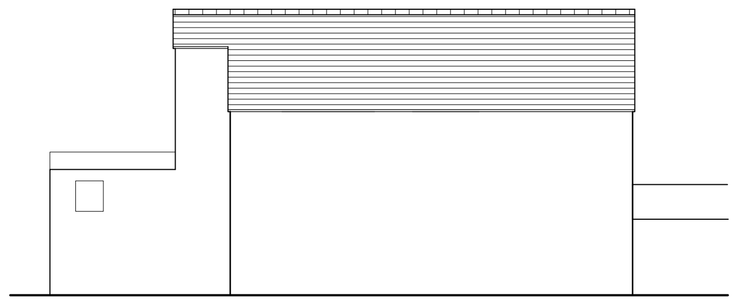

**West Elevation**

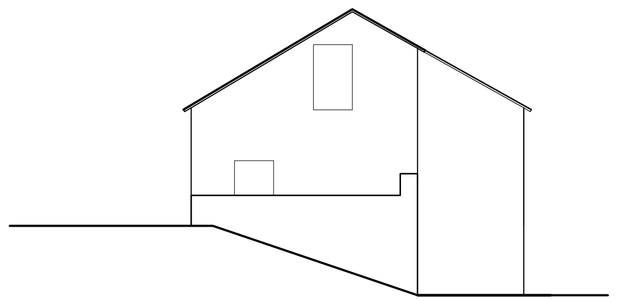

**North Elevation**

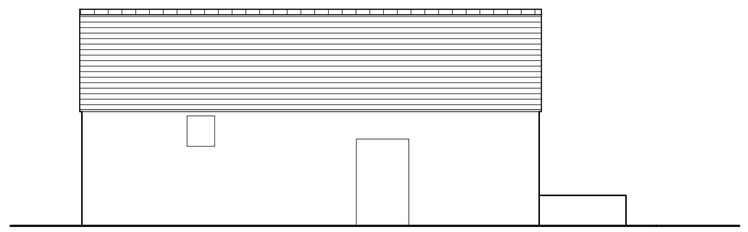

**East Elevation**

## BARN 2 (Unit 2)

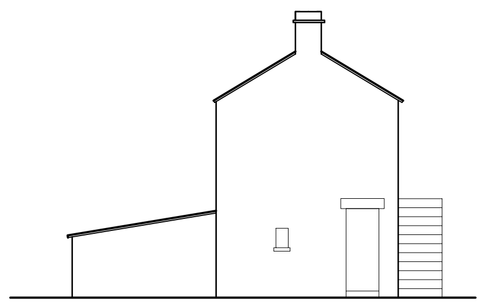

**West Elevation**

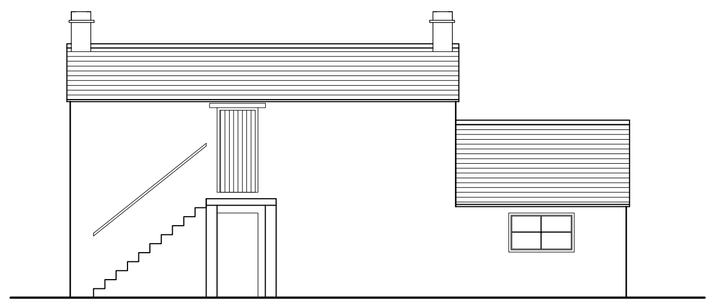

**South Elevation**

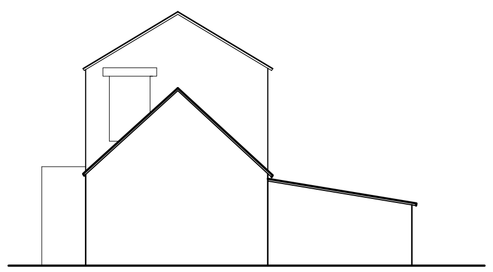

**East Elevation**

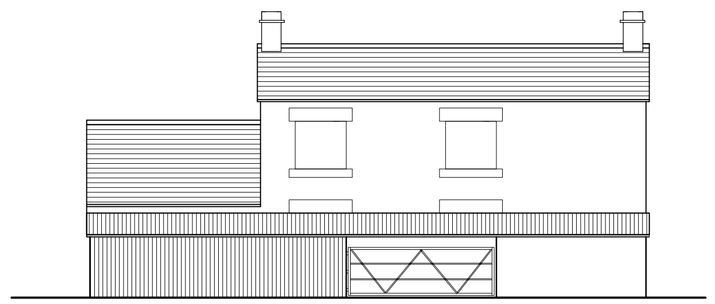

**North Elevation**

Metres
01 02 03 04 05 10
SCALE 1:100

## revisions

| ref | date | | initials |
|---|---|---|---|
| A | 03.05.11 | Planning Application (Drawing re-named) | KH |

## notes for construction

1. This drawing shall not be scaled to ascertain dimensions
2. Dimensions shall be checked and verified prior to work being commenced


**Hayes & Partners**

**Architects**
**Historic Building Consultants**

Atlas House
Old Hall Street
Macclesfield Cheshire SK10 2DT
Telephone 01625 426218
Fax 01625 511 732
hp@atlashouse.co.uk


job

Reddish Farm

Farm House, Hayloft, Barns 1 & 2

Elevations as Existing

| | |
|---|---|
| scale | 1:100@A1 |
| date | August 2010 |
| drawn | KH |
| number | 3581/04 |
| revision | A |