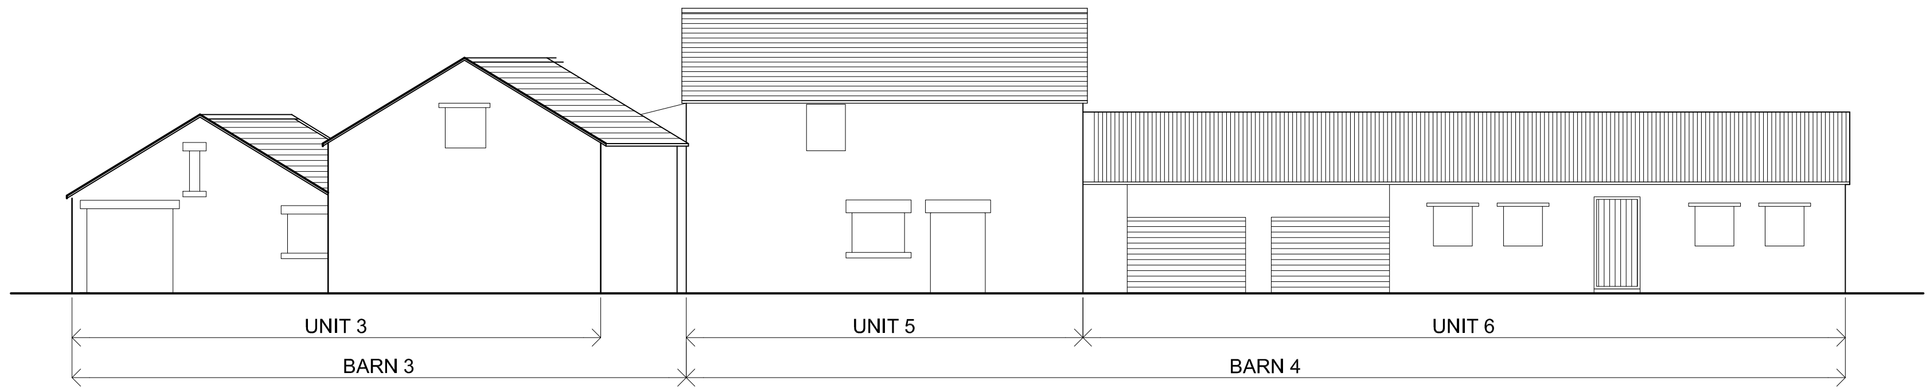

North Elevation

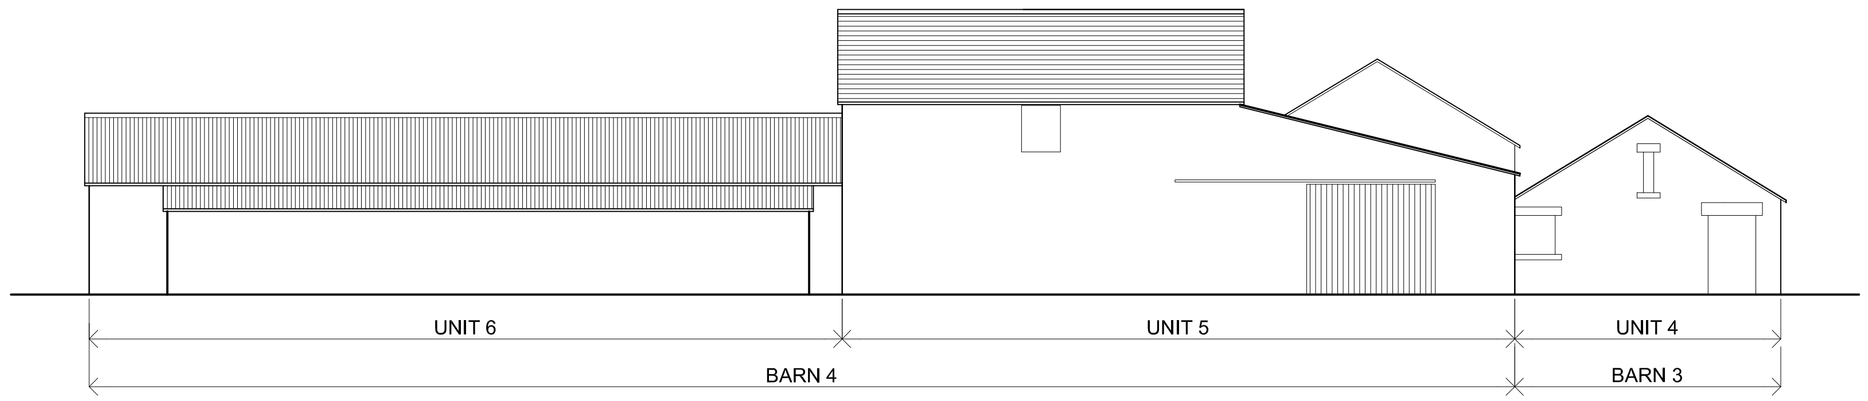

South Elevation

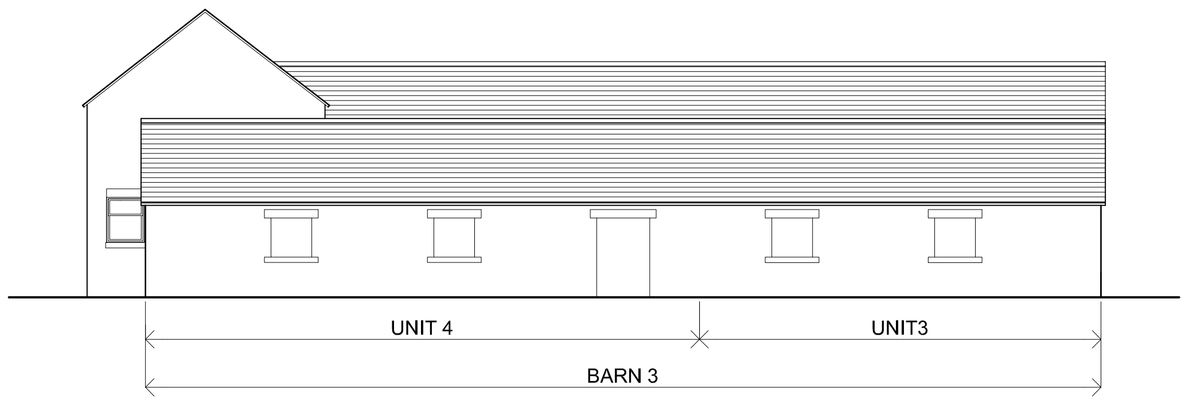

East Elevation

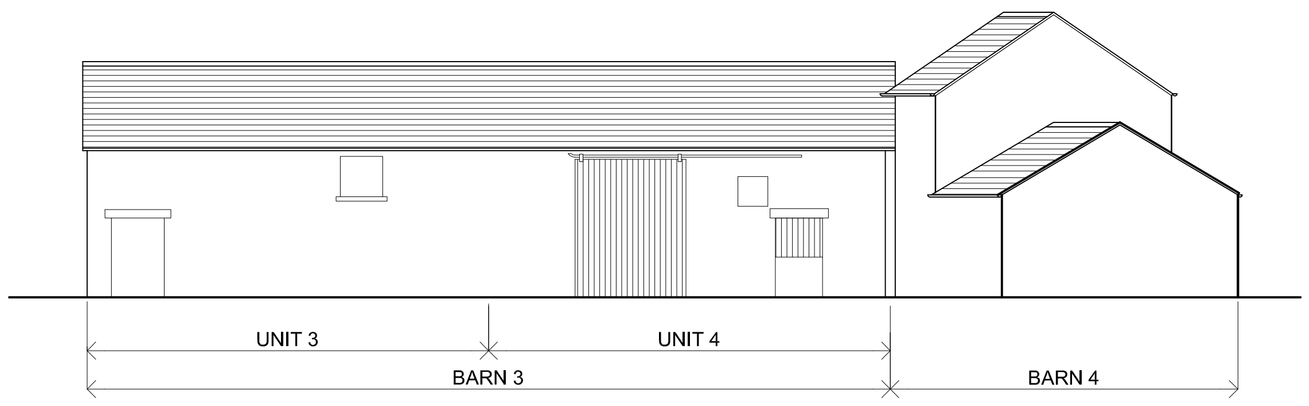

West Elevation

Metres
01 02 03 04 05 10

SCALE 1:100

revisions

ref	date		initials
A	03.05.11	Planning Application (Drawing re-named)	KH
B	16.09.11	Barn 5 - existing window added	EH

notes for construction

1. This drawing shall not be scaled to ascertain dimensions
2. Dimensions shall be checked and verified prior to work being commenced

Hayes & Partners

Architects
Historic Building Consultants

Atlas House
Old Hall Street
Macclesfield Cheshire SK10 2DT
Telephone 01625 426218
Fax 01625 511 732
hp@atlashouse.co.uk

job

Reddish Farm

Barns 3 & 4

Elevations as Existing

scale	1:100@A1
date	August 2010
drawn	KH
number	3581/05
revision	B