HPK/2011/0532











SITE LOCATION PLAN AS EXISTING 1:200

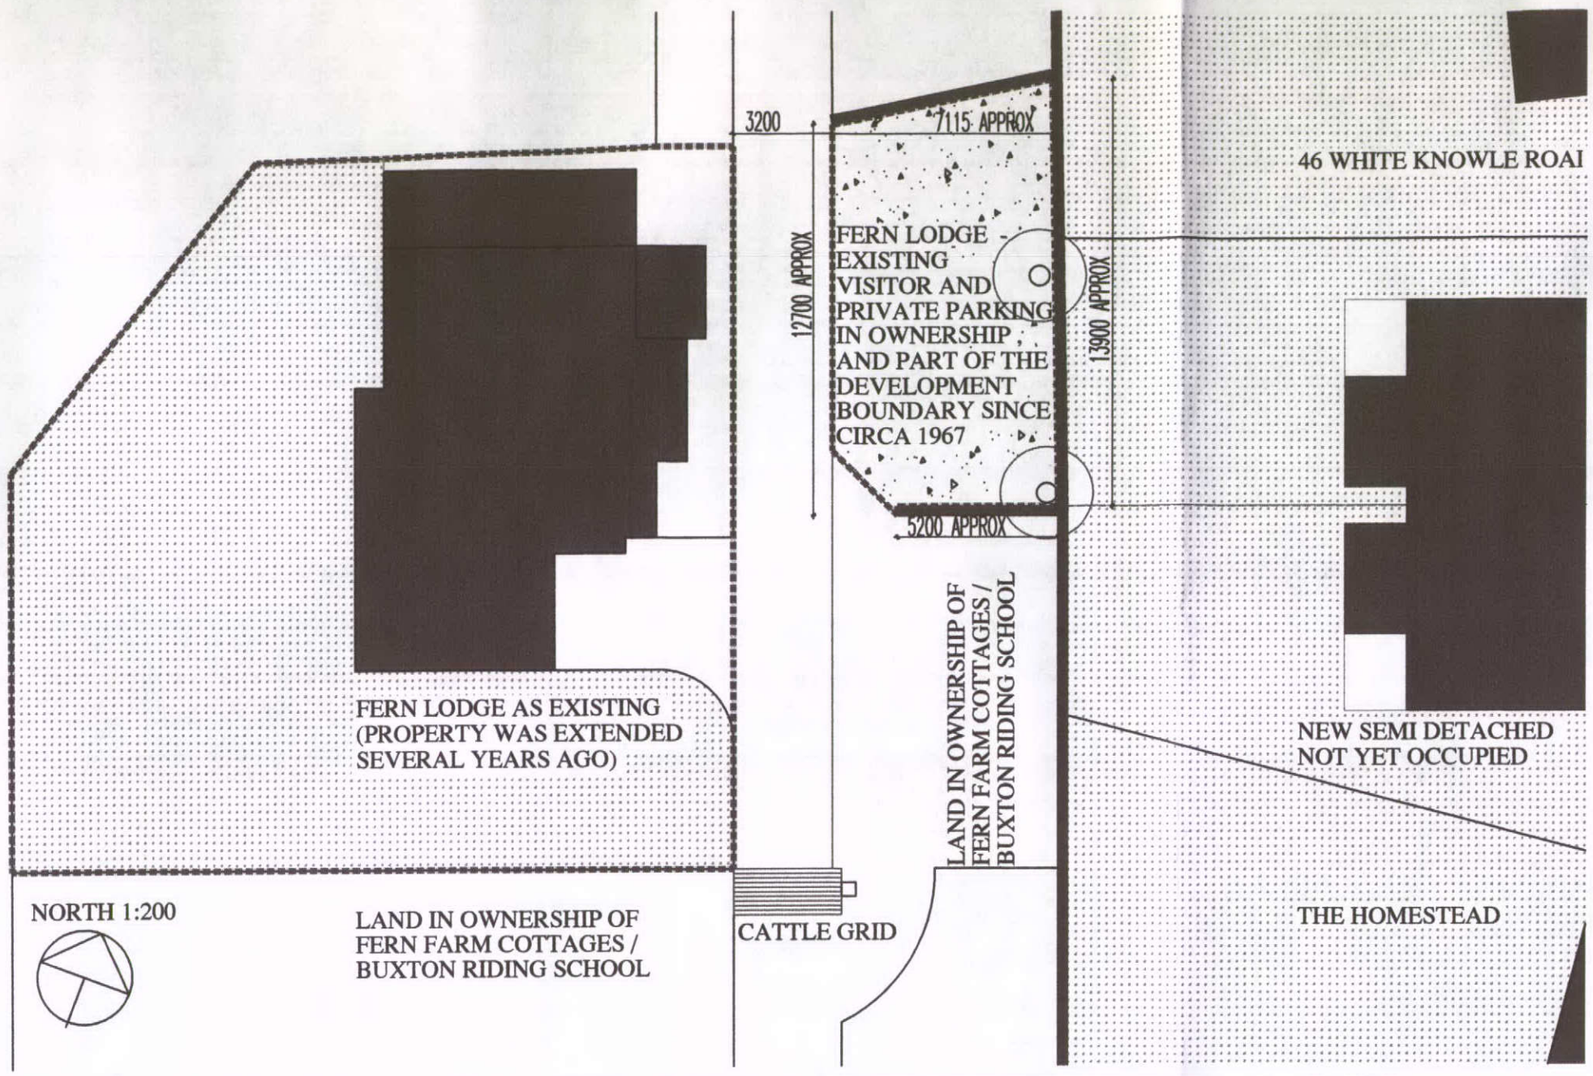







FERN LODGE, BUXTON

CONSULTING BUREAU OF COUNCIL
GEOTROPHYE
RECEIVED
26 SEP 2011
LA REF
PLY REQUIRED

DWG: EXISTING
FERN LODGE
FERN LANE, BUXTON

REVISIONS:

1:200	CHECKED:
DATE: SEPT 11	DRAWN:

©THIS DRAWING AND THE BUILDING WORKS DEPICTED ARE THE COPYRIGHT OF AJS ARCHITECTURE AND MAY NOT BE REPRODUCED OR AMENDED EXCEPT BY WRITTEN PERMISSION. NO LIABILITY WILL BE ACCEPTED FOR AMENDMENTS MADE BY OTHER PERSONS. - DO NOT SCALE OFF DRAWING, CONFIRM ALL DIMS ON SITE

A.J.S ARCHITECTURE
32 carr road.
buxton.
derbyshire.
sk17 6wf.
h: 01298 26062
m: 07794 400237



EXISTING 01

FERN LODGE