
HPK/2011/0532

HIGH PEAK BOROUGH COUNCIL
OLD ROAD SITE
RECEIVED
26 SEP 2011

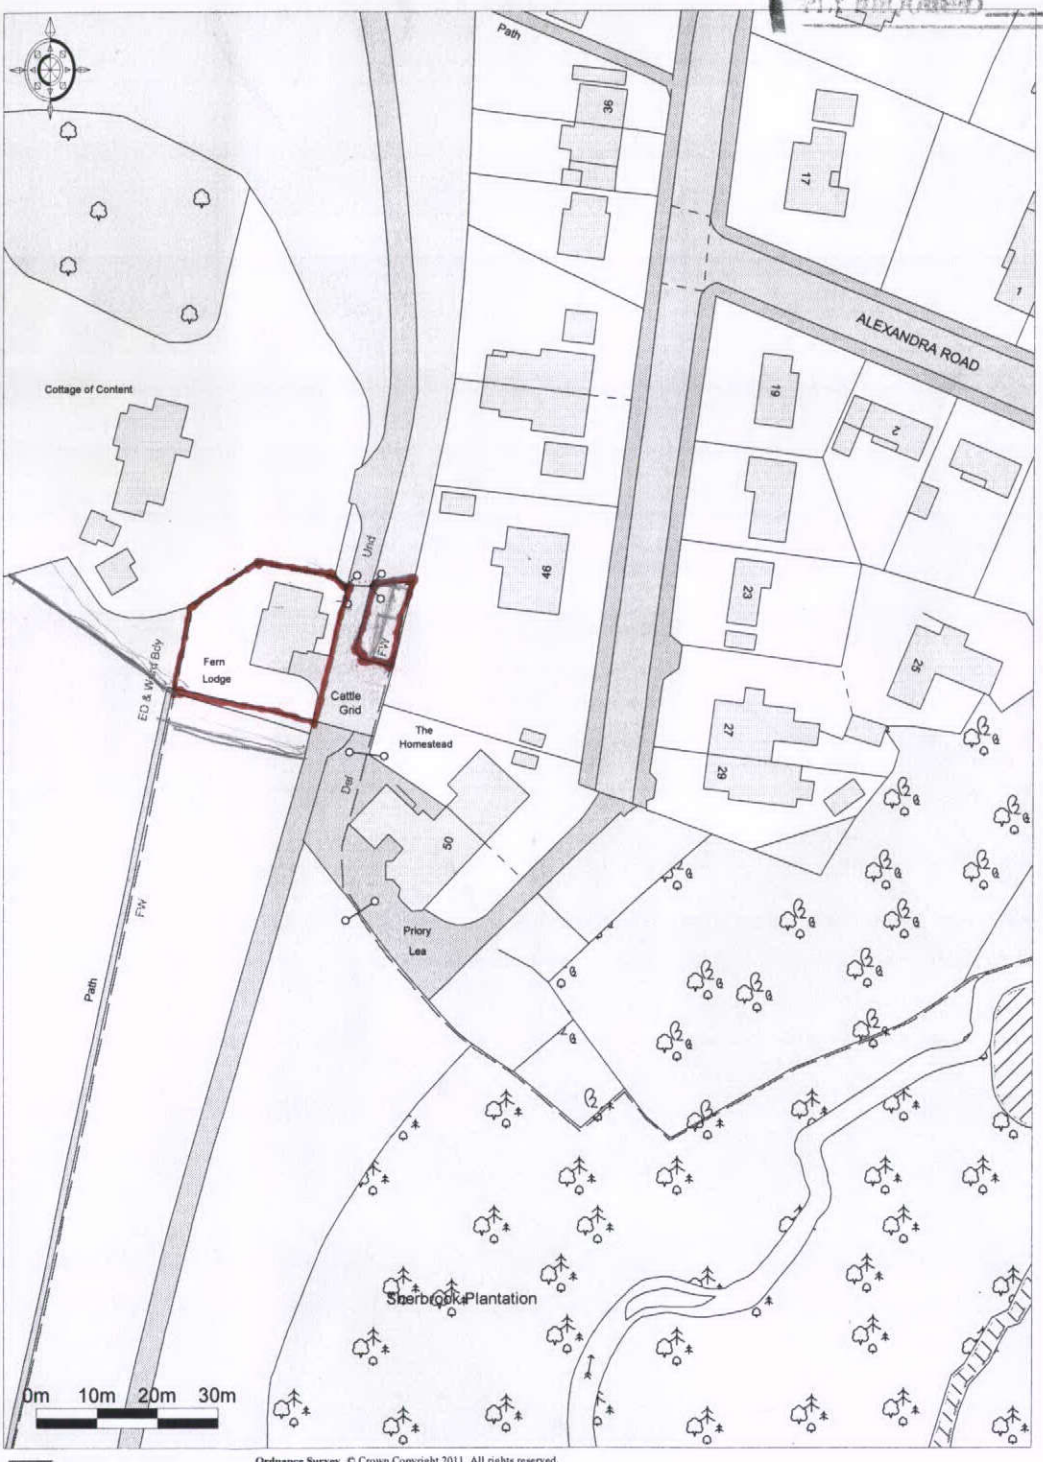

Promap®
Ordnance Survey © Crown Copyright 2011. All rights reserved.
Licence number 100020449. Plotted Scale - 1:1250