Proposed Porch & Side extension
Forming Bedroom & En-suite for
Mr H Gregory at 132, Macclesfield Rd
Whaley Bridge.
Scale 1:100 Drn GEH June 2011.
Drg No SPM/10952-1

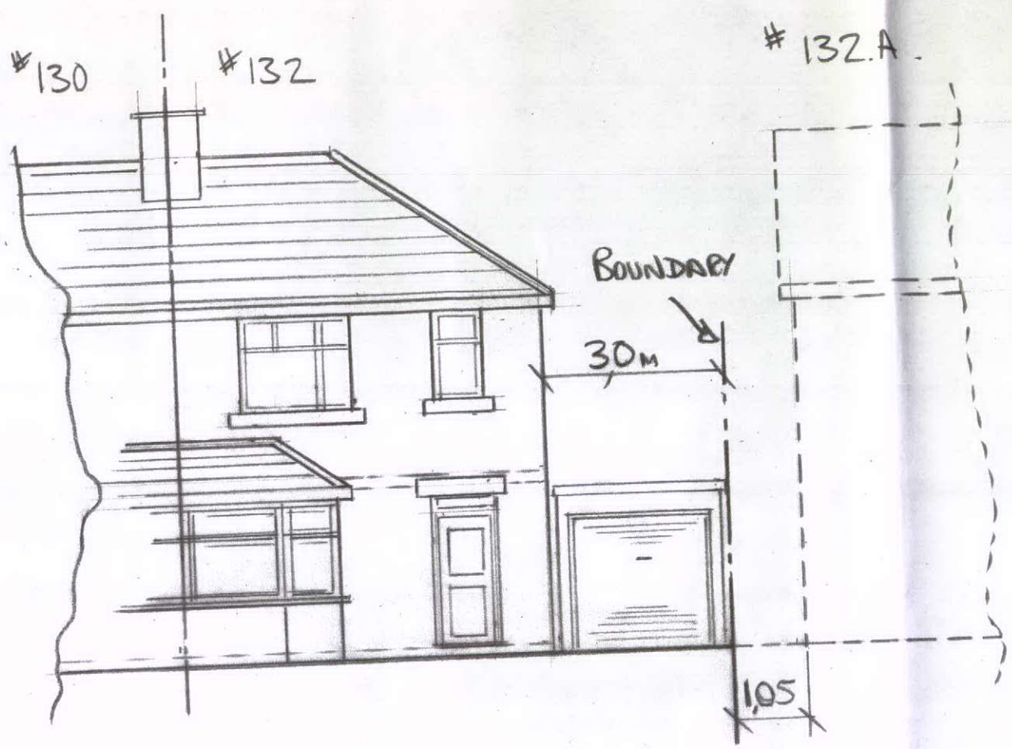

EXIST. FRONT ELEV.

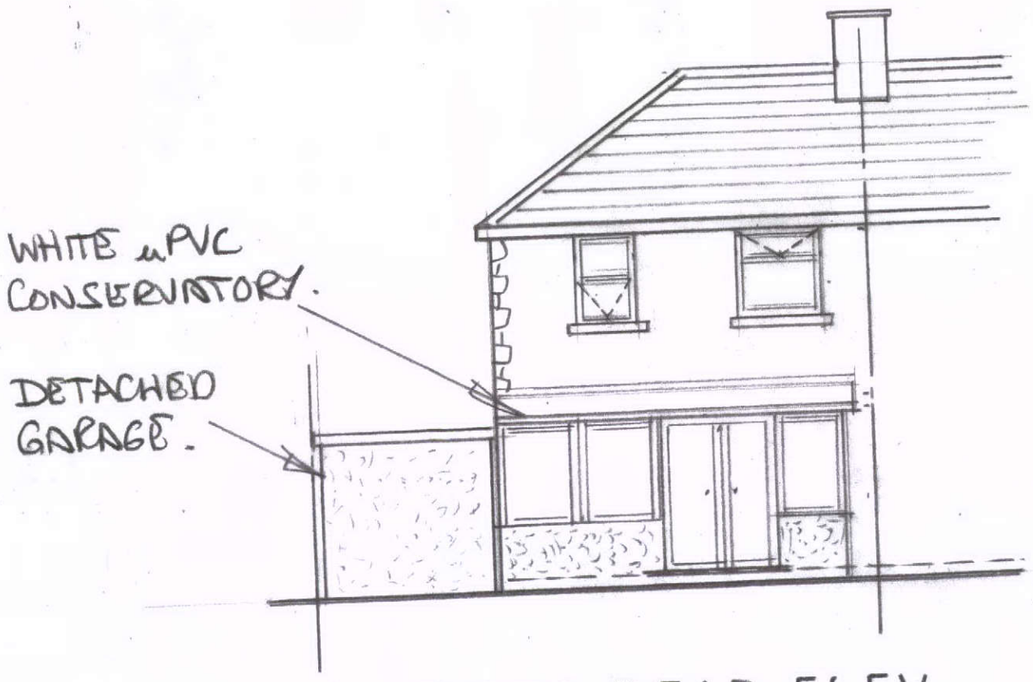

EXIST. REAR ELEV.

HPK/2011/0613
RECEIVED
- 3 NOV 2011
COUNCIL

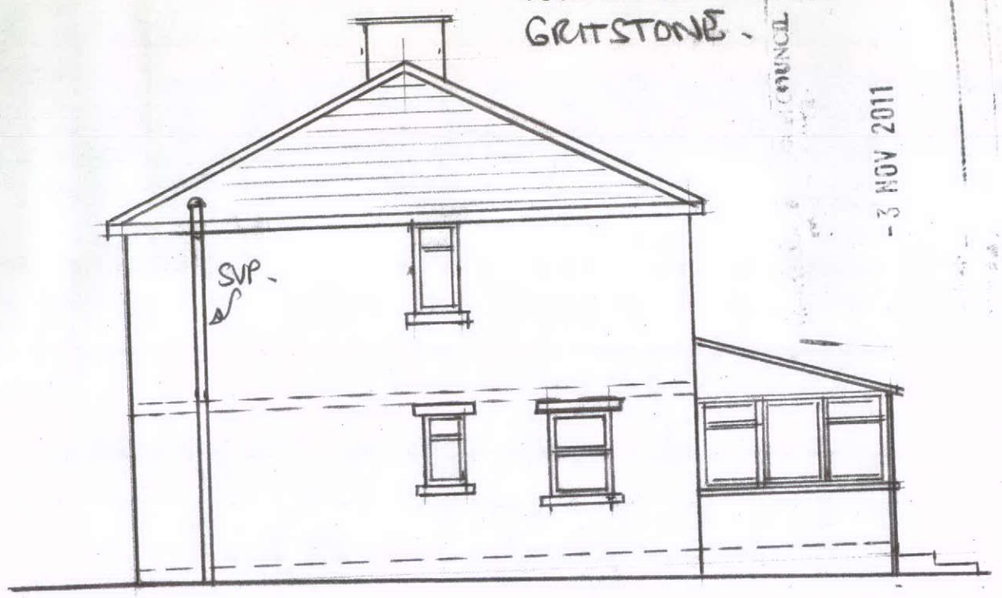

EXIST. VIEW ON ARROW 'A'

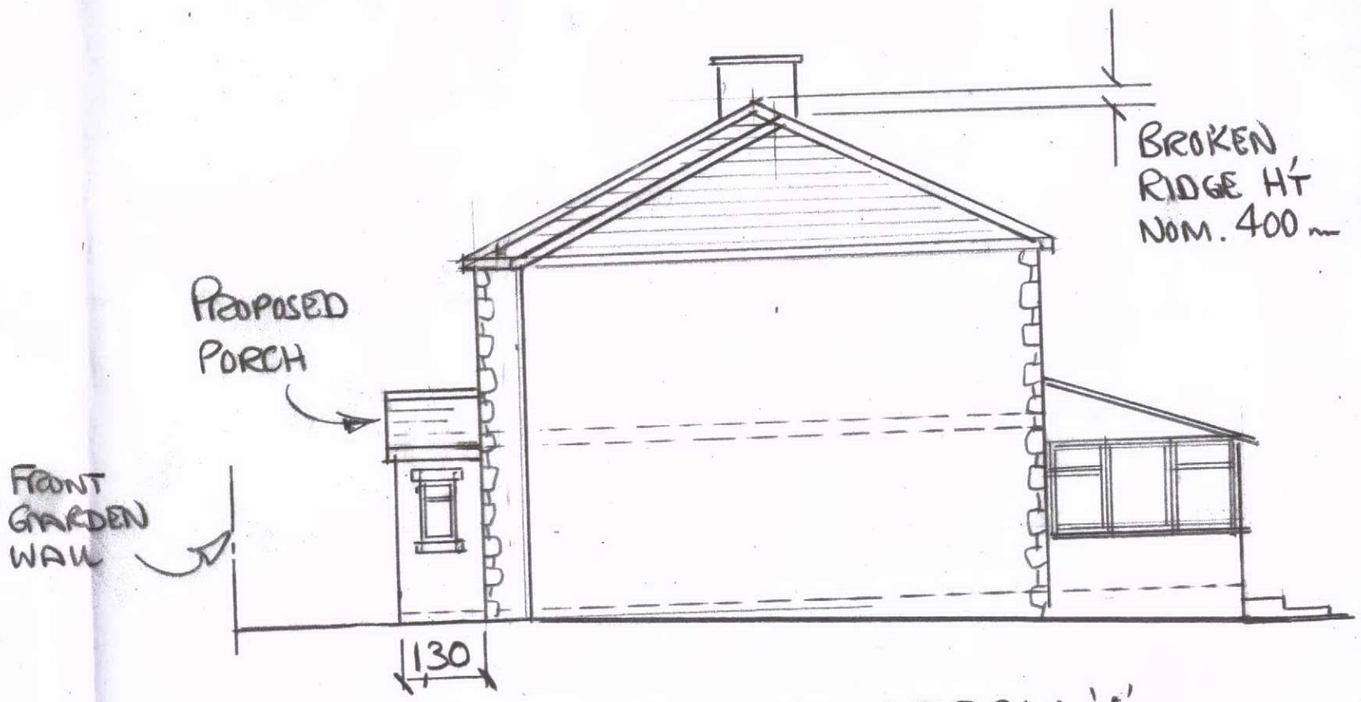

PROP VIEW ON ARROW 'A'