HPK/2011/0613

- 3 NOV 2011

MACCLESFIELD ROAD.

EXISTING TARMAC DRIVE

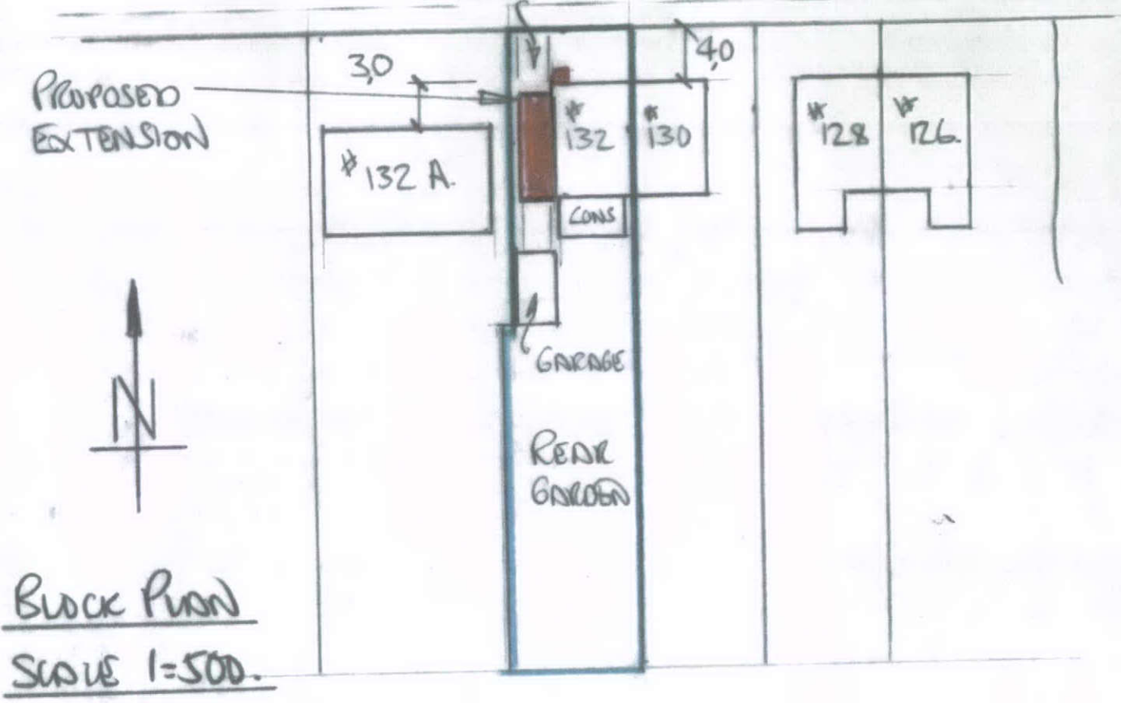

BLOCK PLAN

SCALE 1=500.





LOCATION PLAN

SCALE 1=1,250

Proposed Porch & Side extension Forming Bedroom & En-suite for **Mr H Gregory** at 132, Macclesfield Rd Whaley Bridge.
Scale 1:100 Drn GEH June 2011.
Drg No SPM/1054-1.