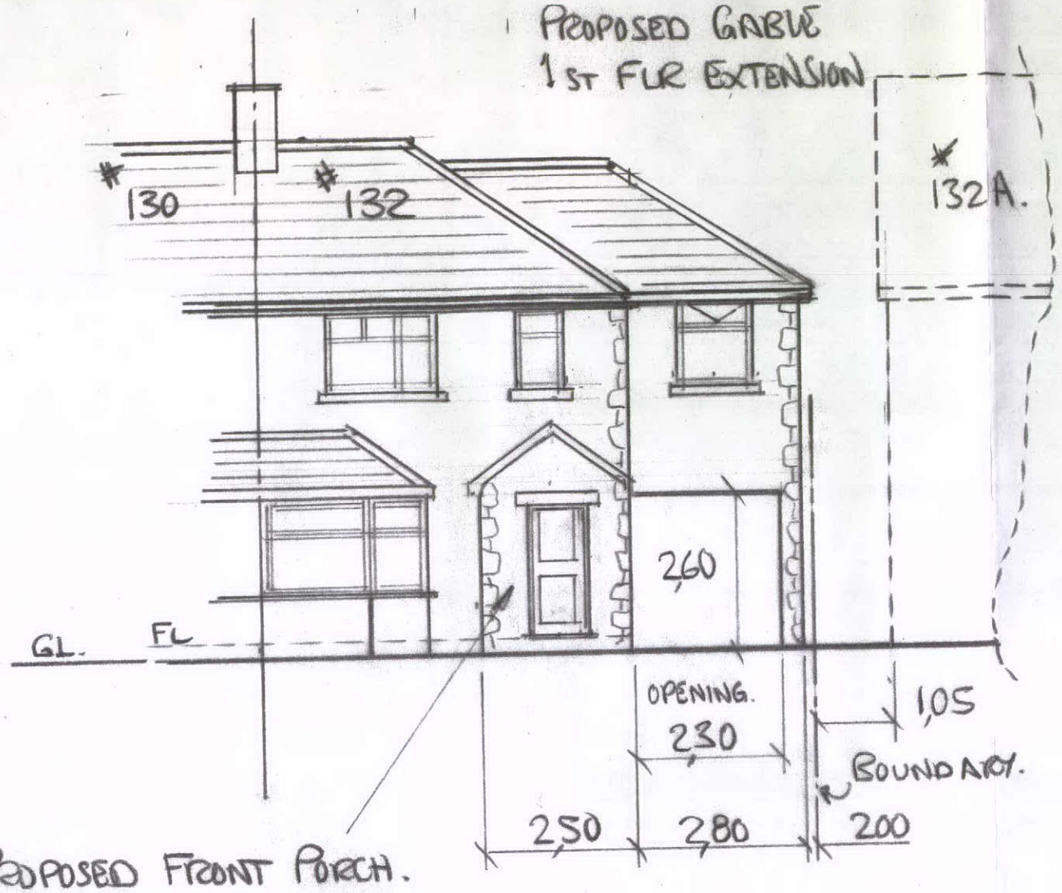

PROPOSED FRONT PORCH.
BLUE SLATE ROOF NATURAL
STONE OUTER LEAF.

PROP. FRONT ELEV.

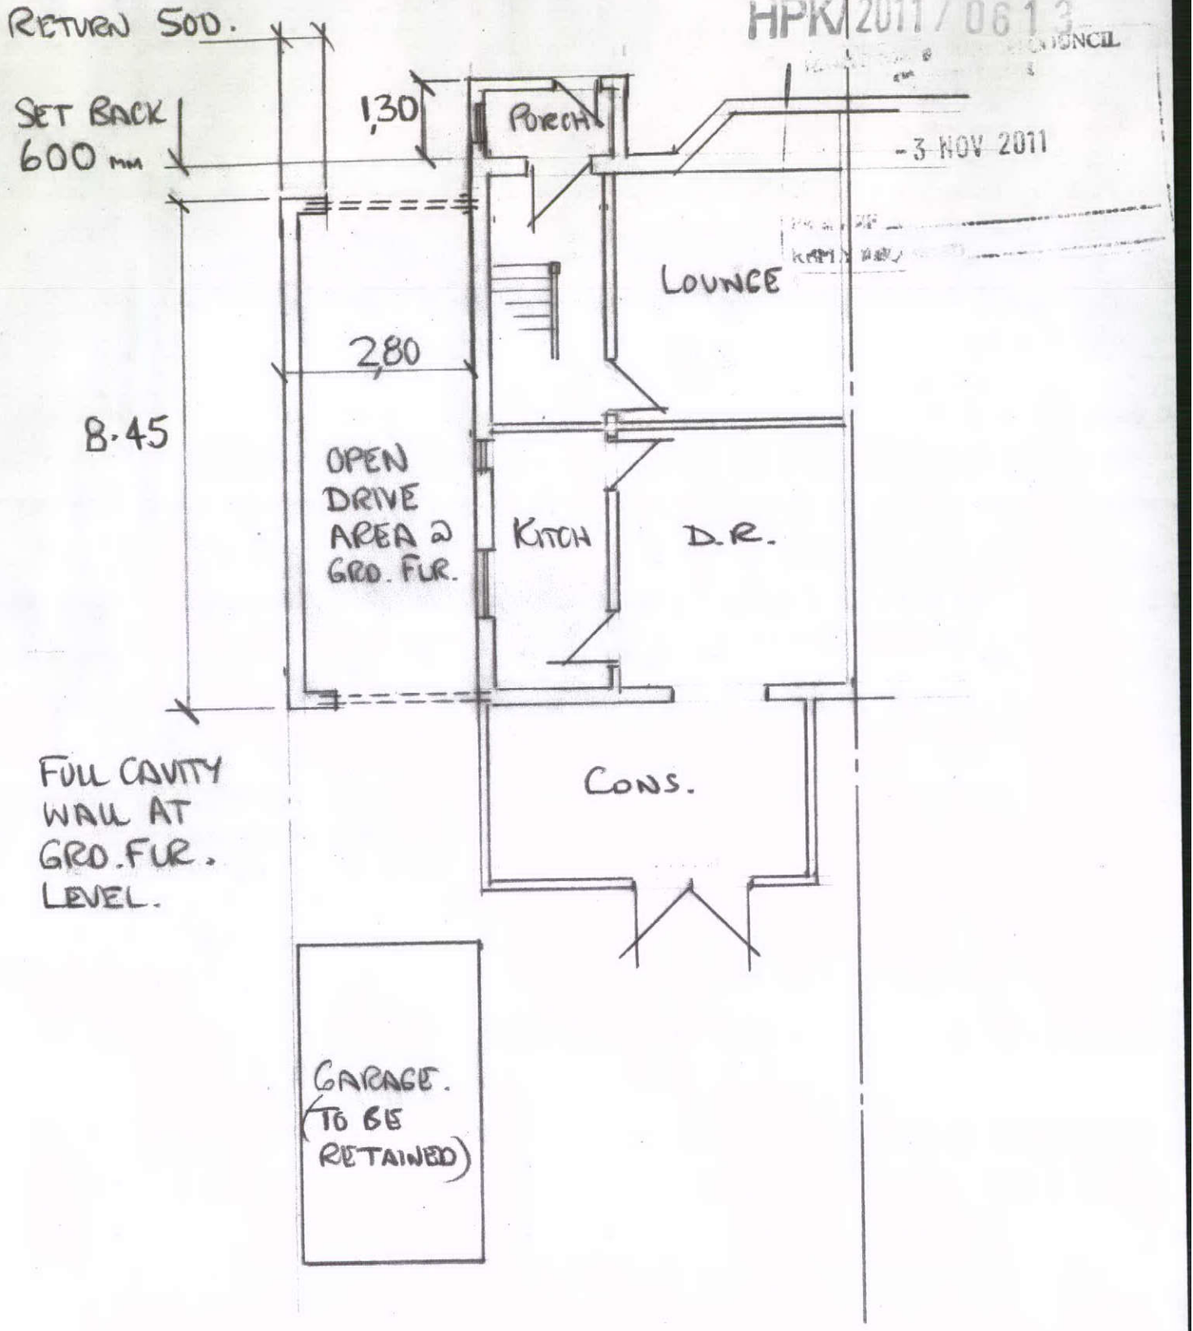

PROP. GRD. FLR. PLAN

HPK/2011/0613
COUNCIL
-3 NOV 2011

Proposed Porch & Side extension Forming Bedroom & En-suite for **Mr H Gregory** at 132, Macclesfield Rd Whaley Bridge.
Scale 1:100 Drn GEH June 2011.
Drg No SPM/1091 – 1