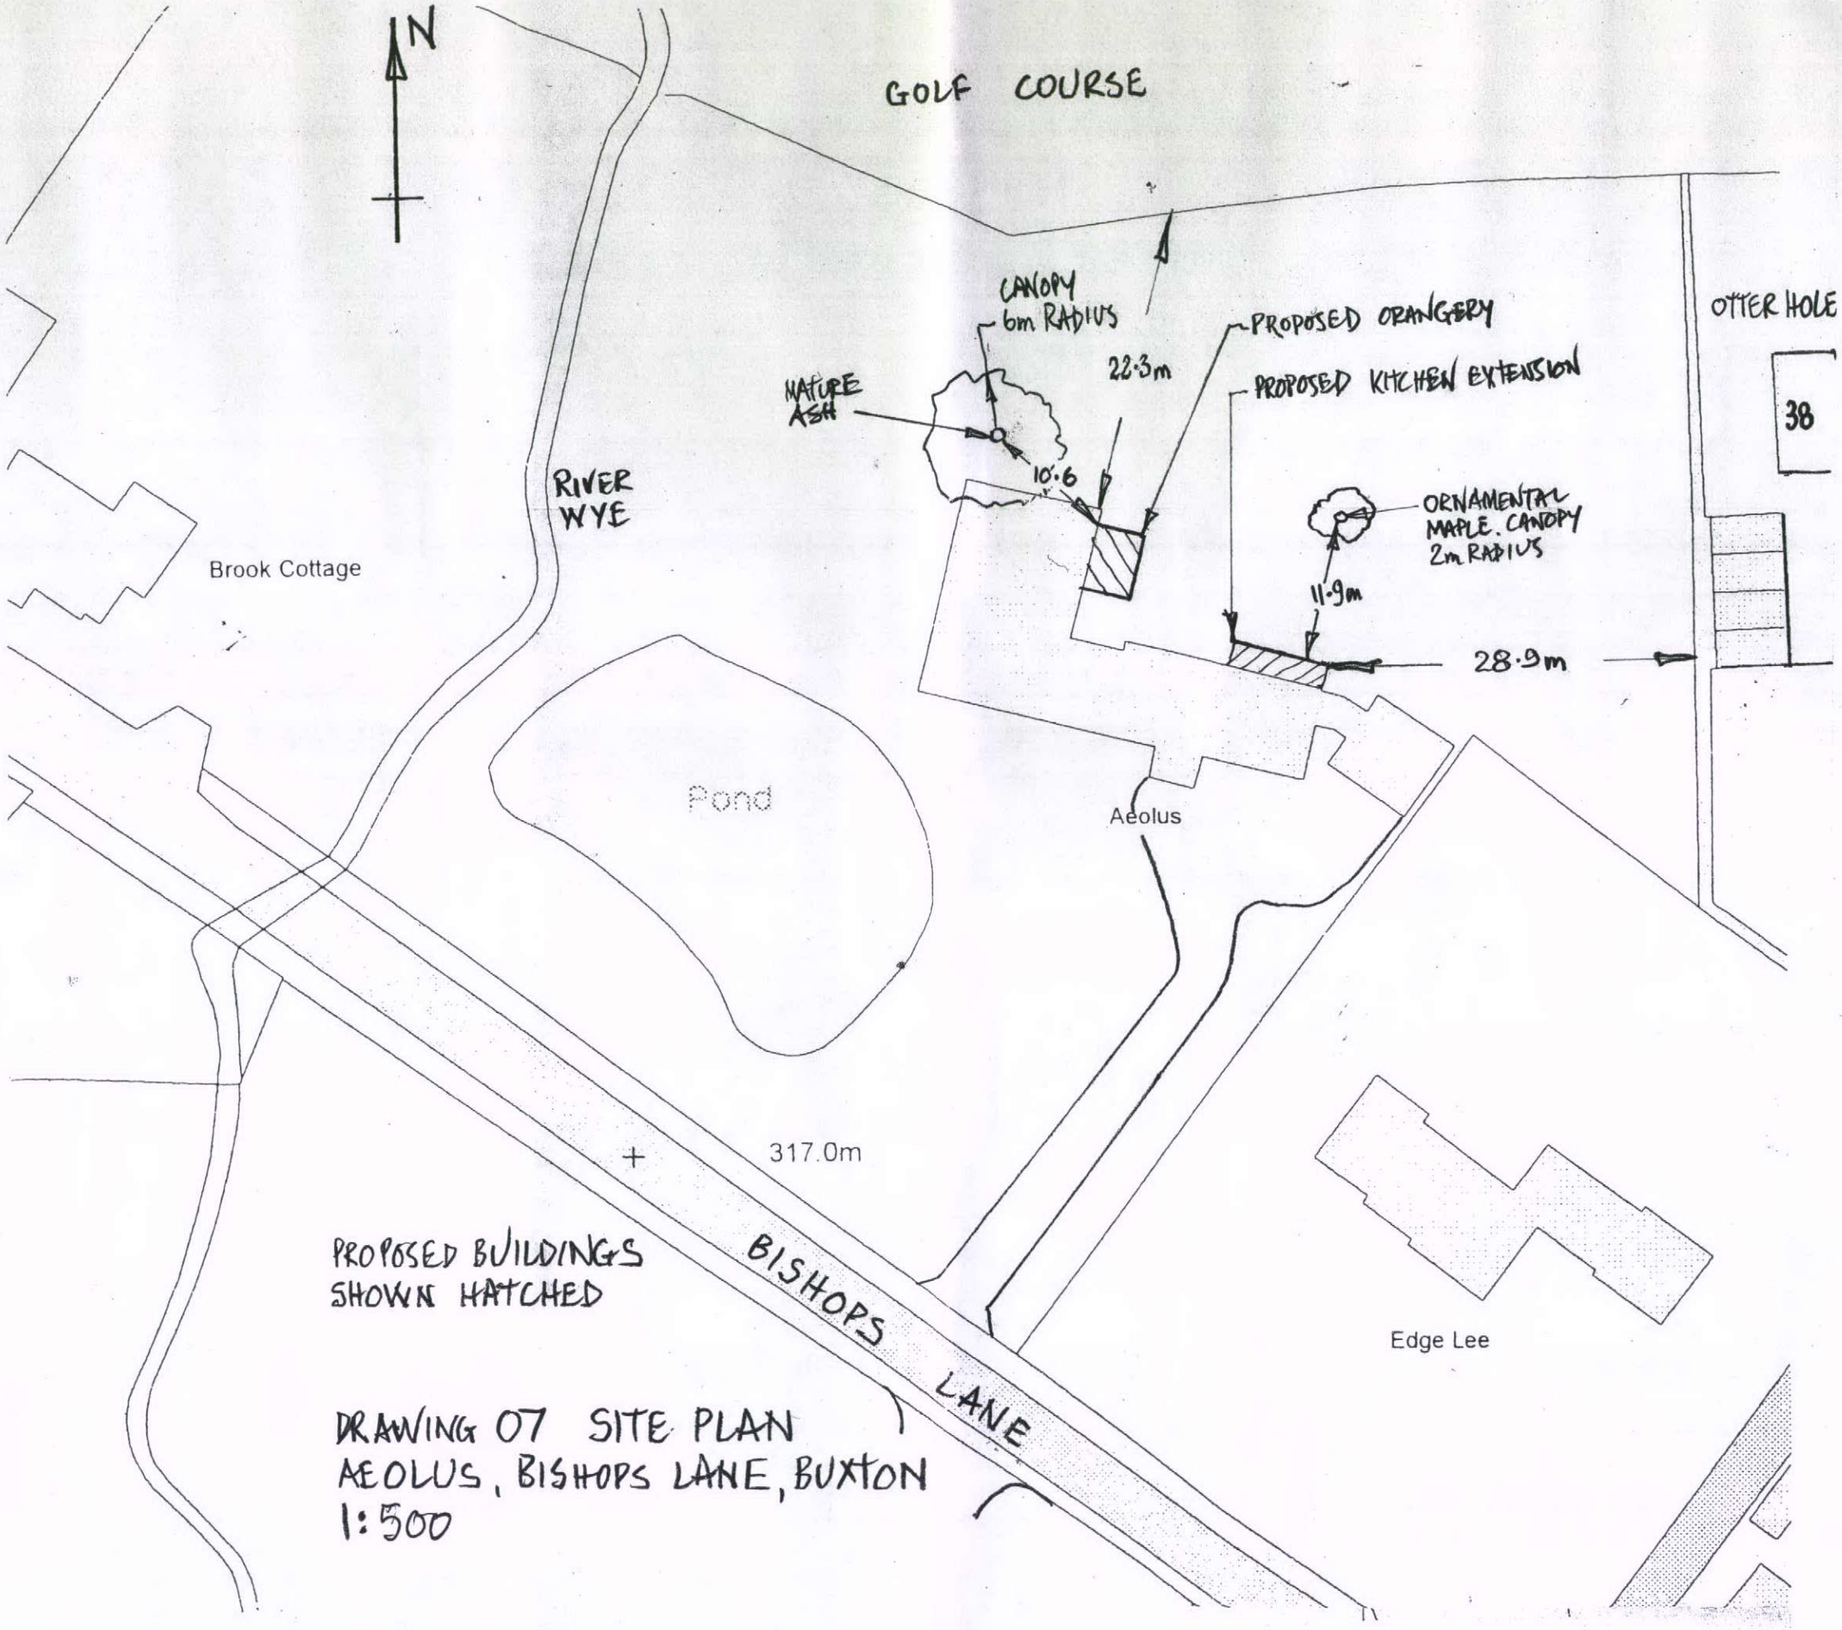

DRAWING 07 SITE PLAN
AEOLUS, BISHOPS LANE, BUXTON
1:500