HPK/2011/0537/CE
4 NOV 2011

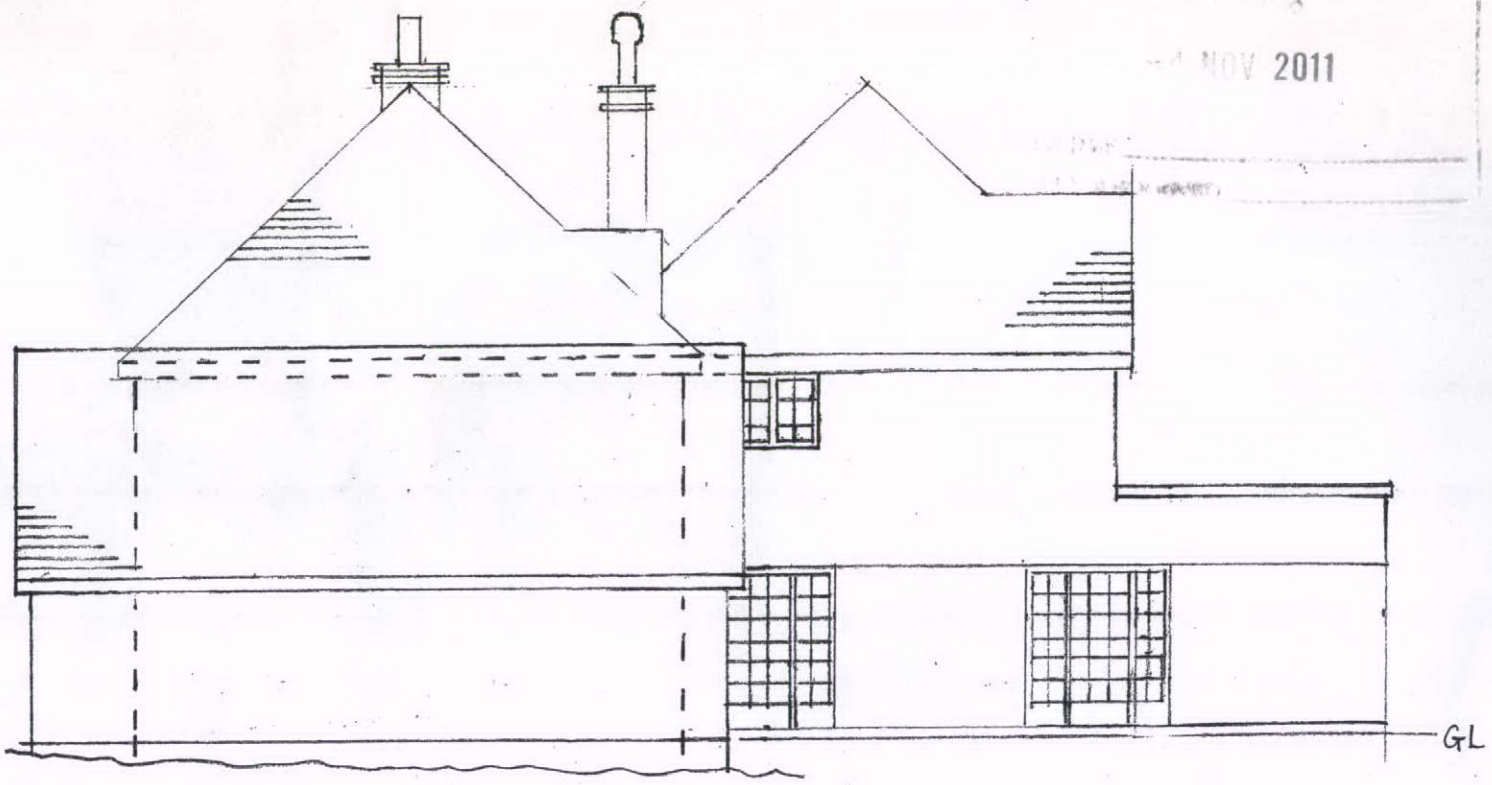

EAST ELEVATION - EXISTING 1:100

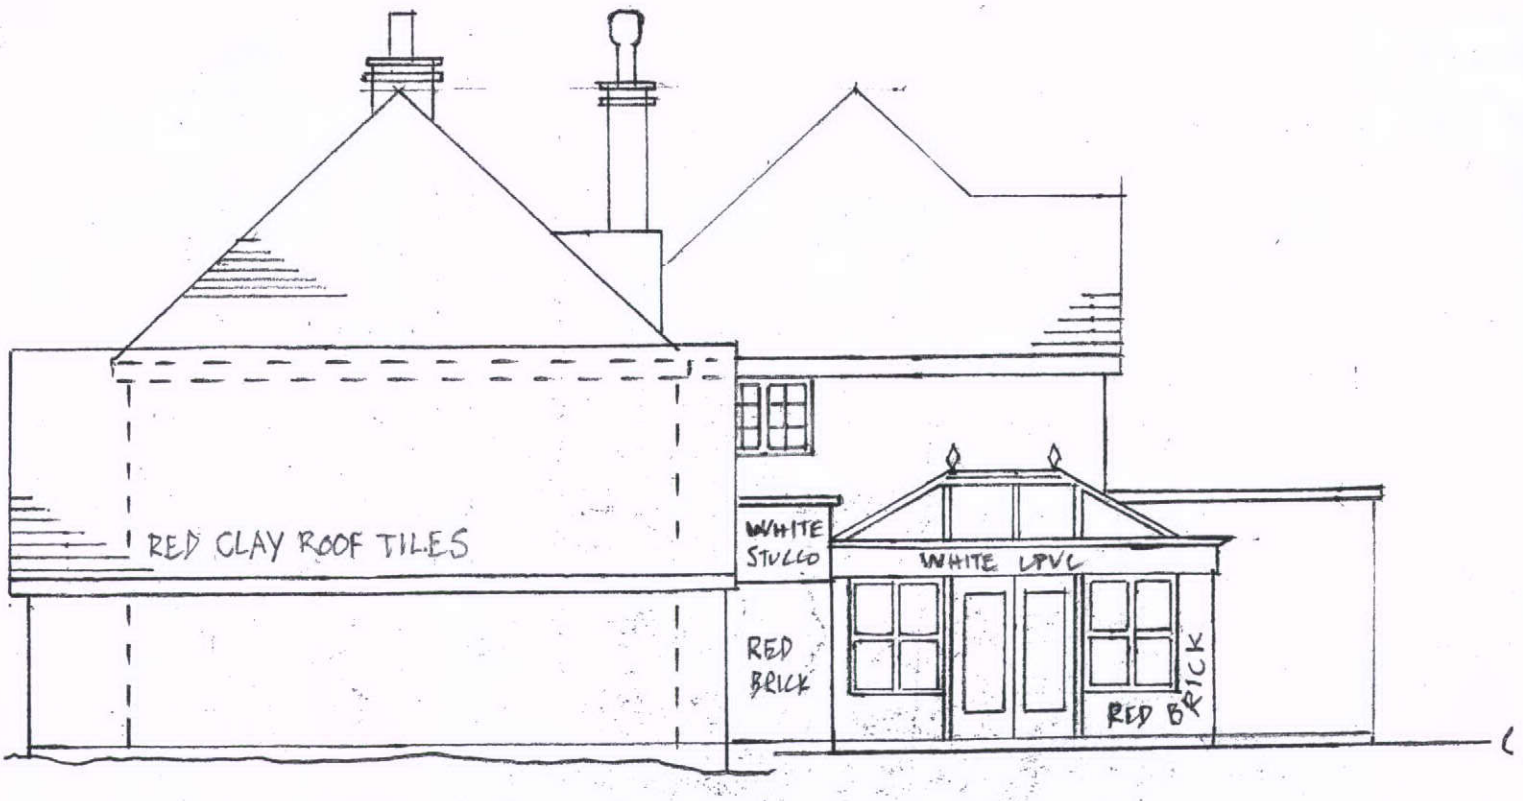

EAST ELEVATION - PROPOSED 1:100

DRAWING 01 AEOLUS, BISHOPS LANE, BUXTON 28 SEPT 2011 M. BURTON