HPK/2011/0537
COUNCIL
- 4 NOV 2011

EXISTING & PROPOSED GROUND FLOOR PLAN

SCALE 1:100

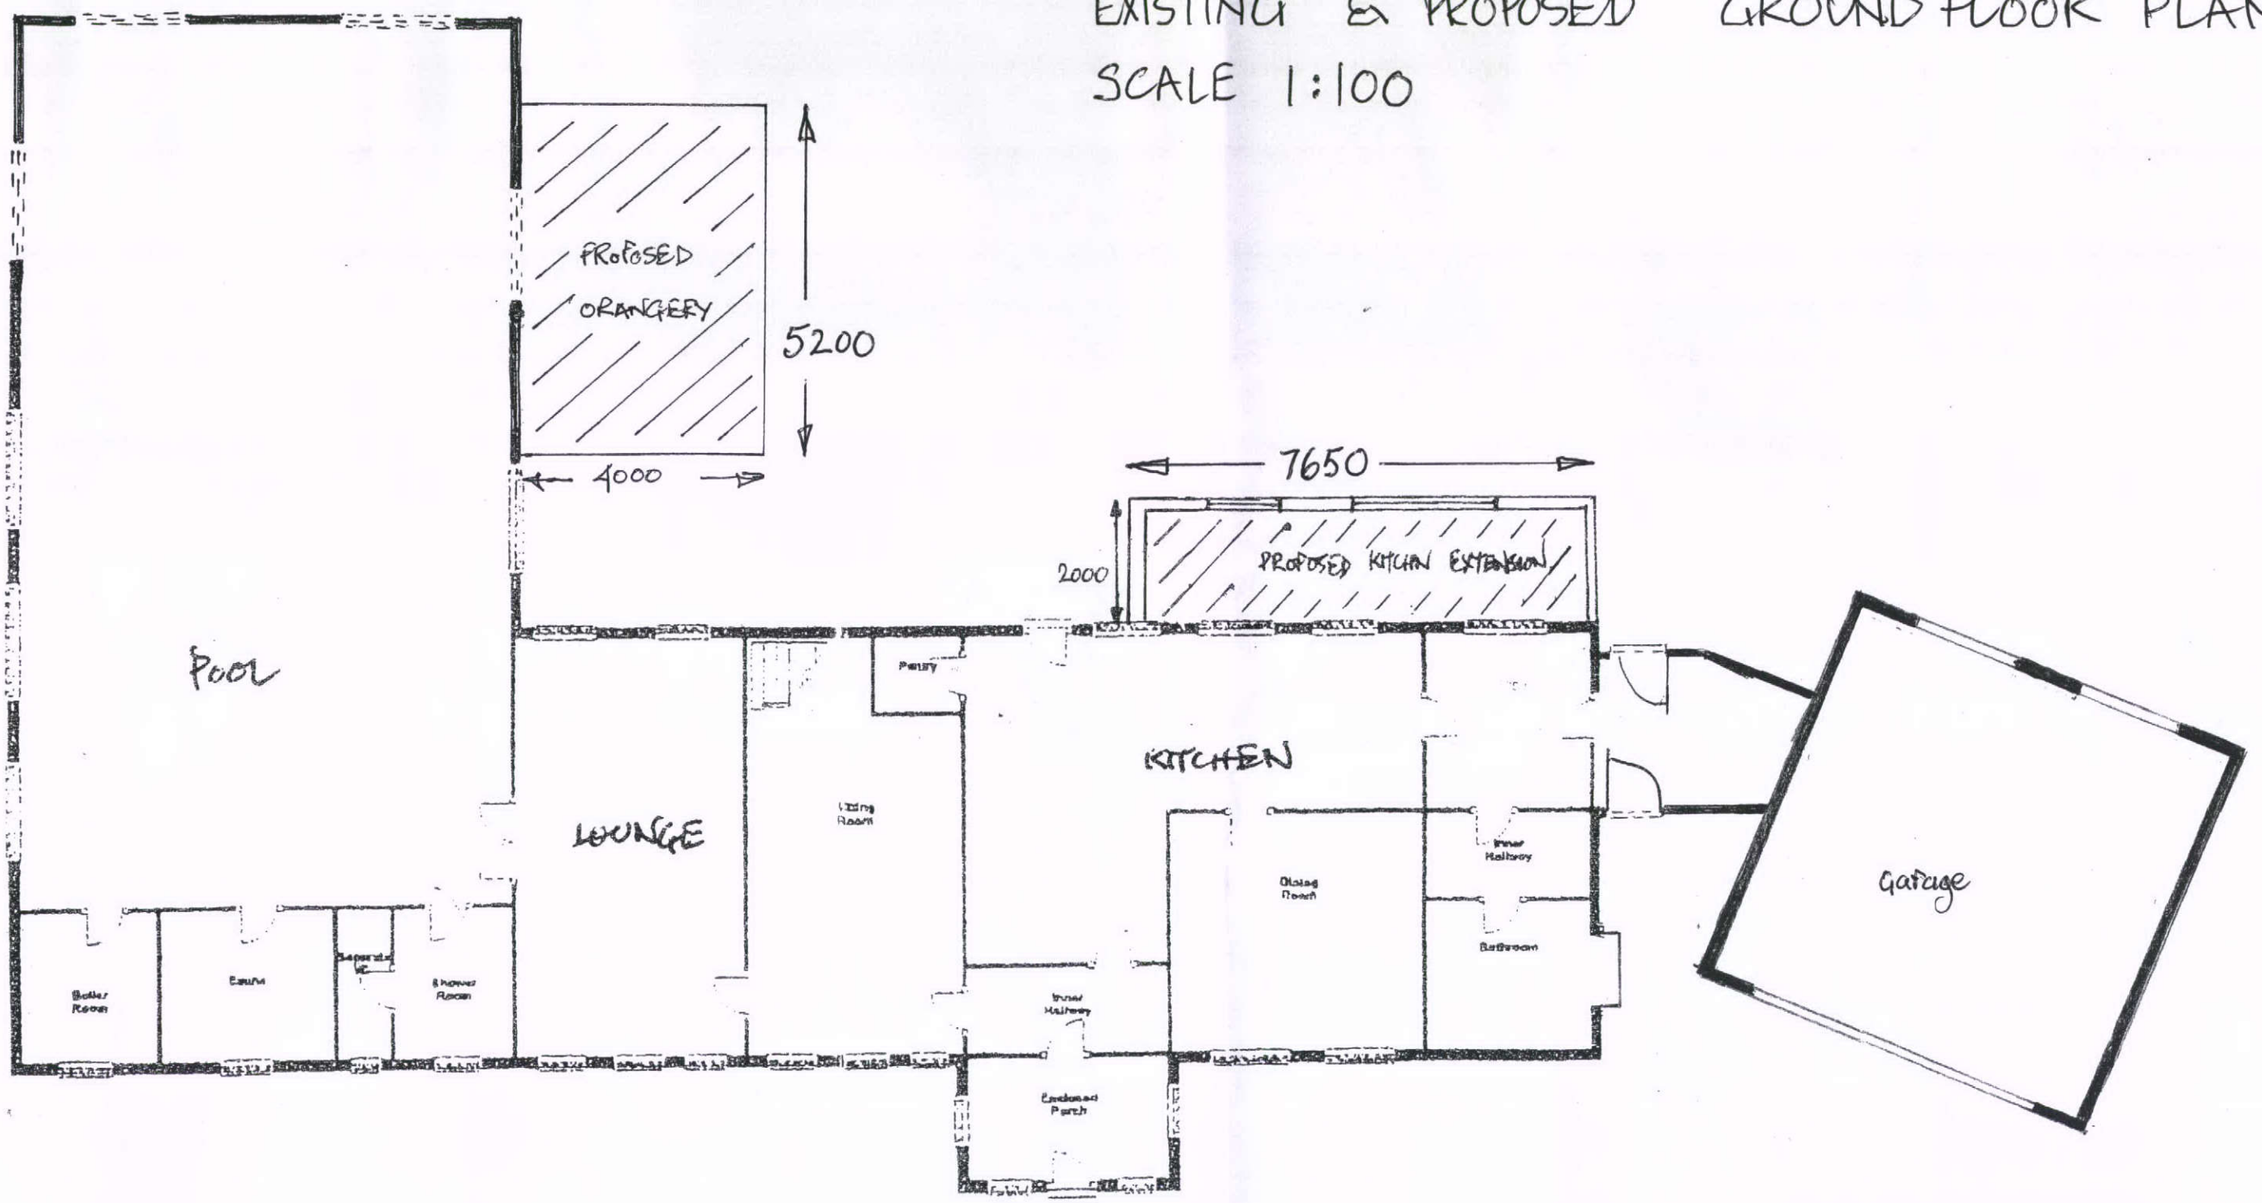

DRAWING 03 AEOLUS BISHOPS LANE BUXTON FOR APPLICANT: M. BURTON 28 SEPT. 2011