HPK/2011/0537
- 4 NOV 2011

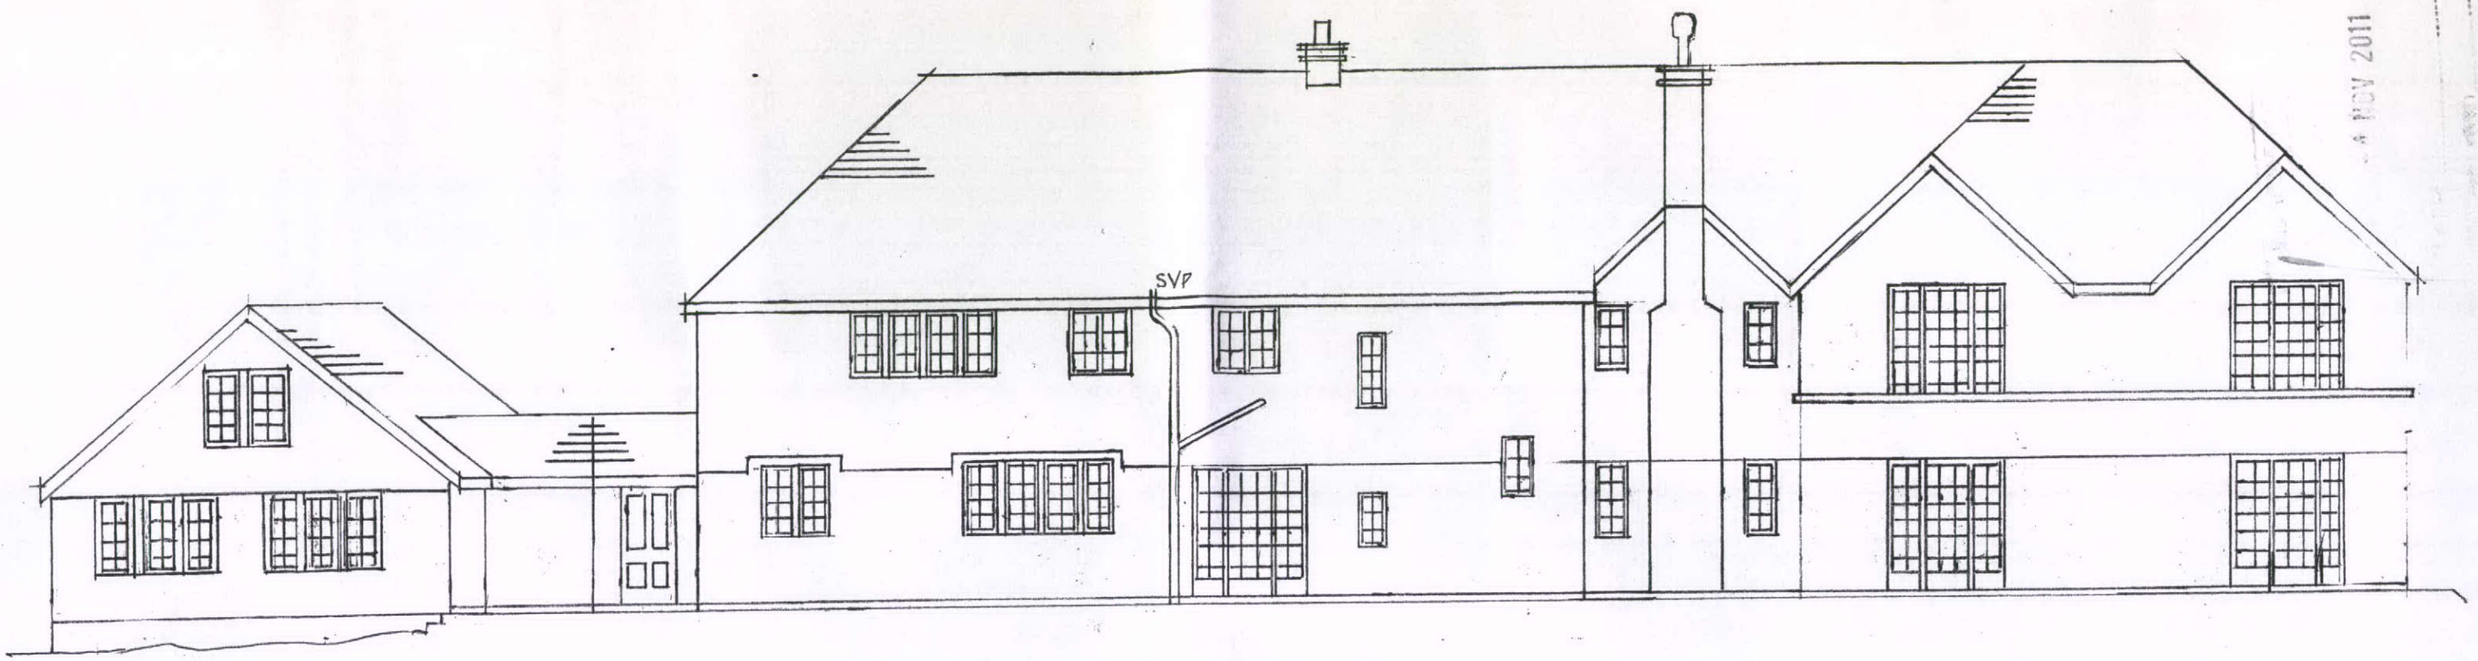


NORTH ELEVATION - EXISTING

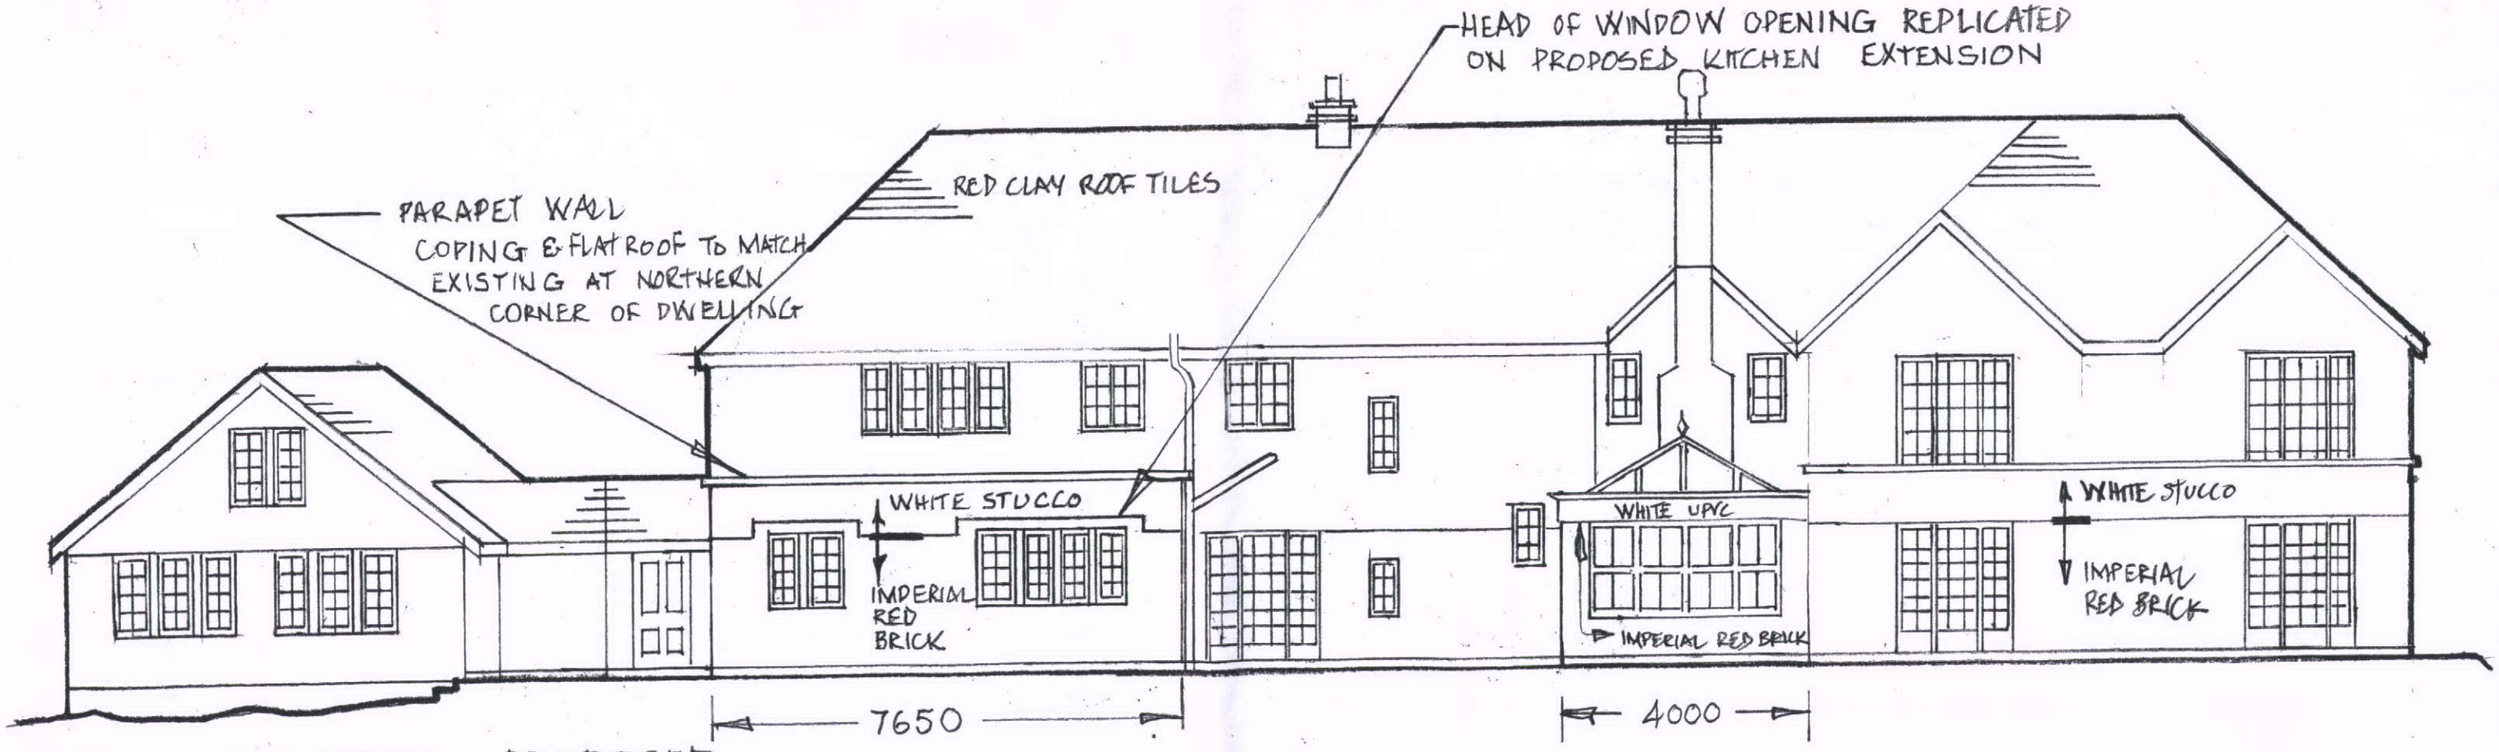


NORTH ELEVATION - PROPOSED

DRAWING 02 AEOLUS, BISHOPS LANE, BUXTON SCALE 1:100 28 SEPT 2011 APPLICANT: M. BURTON