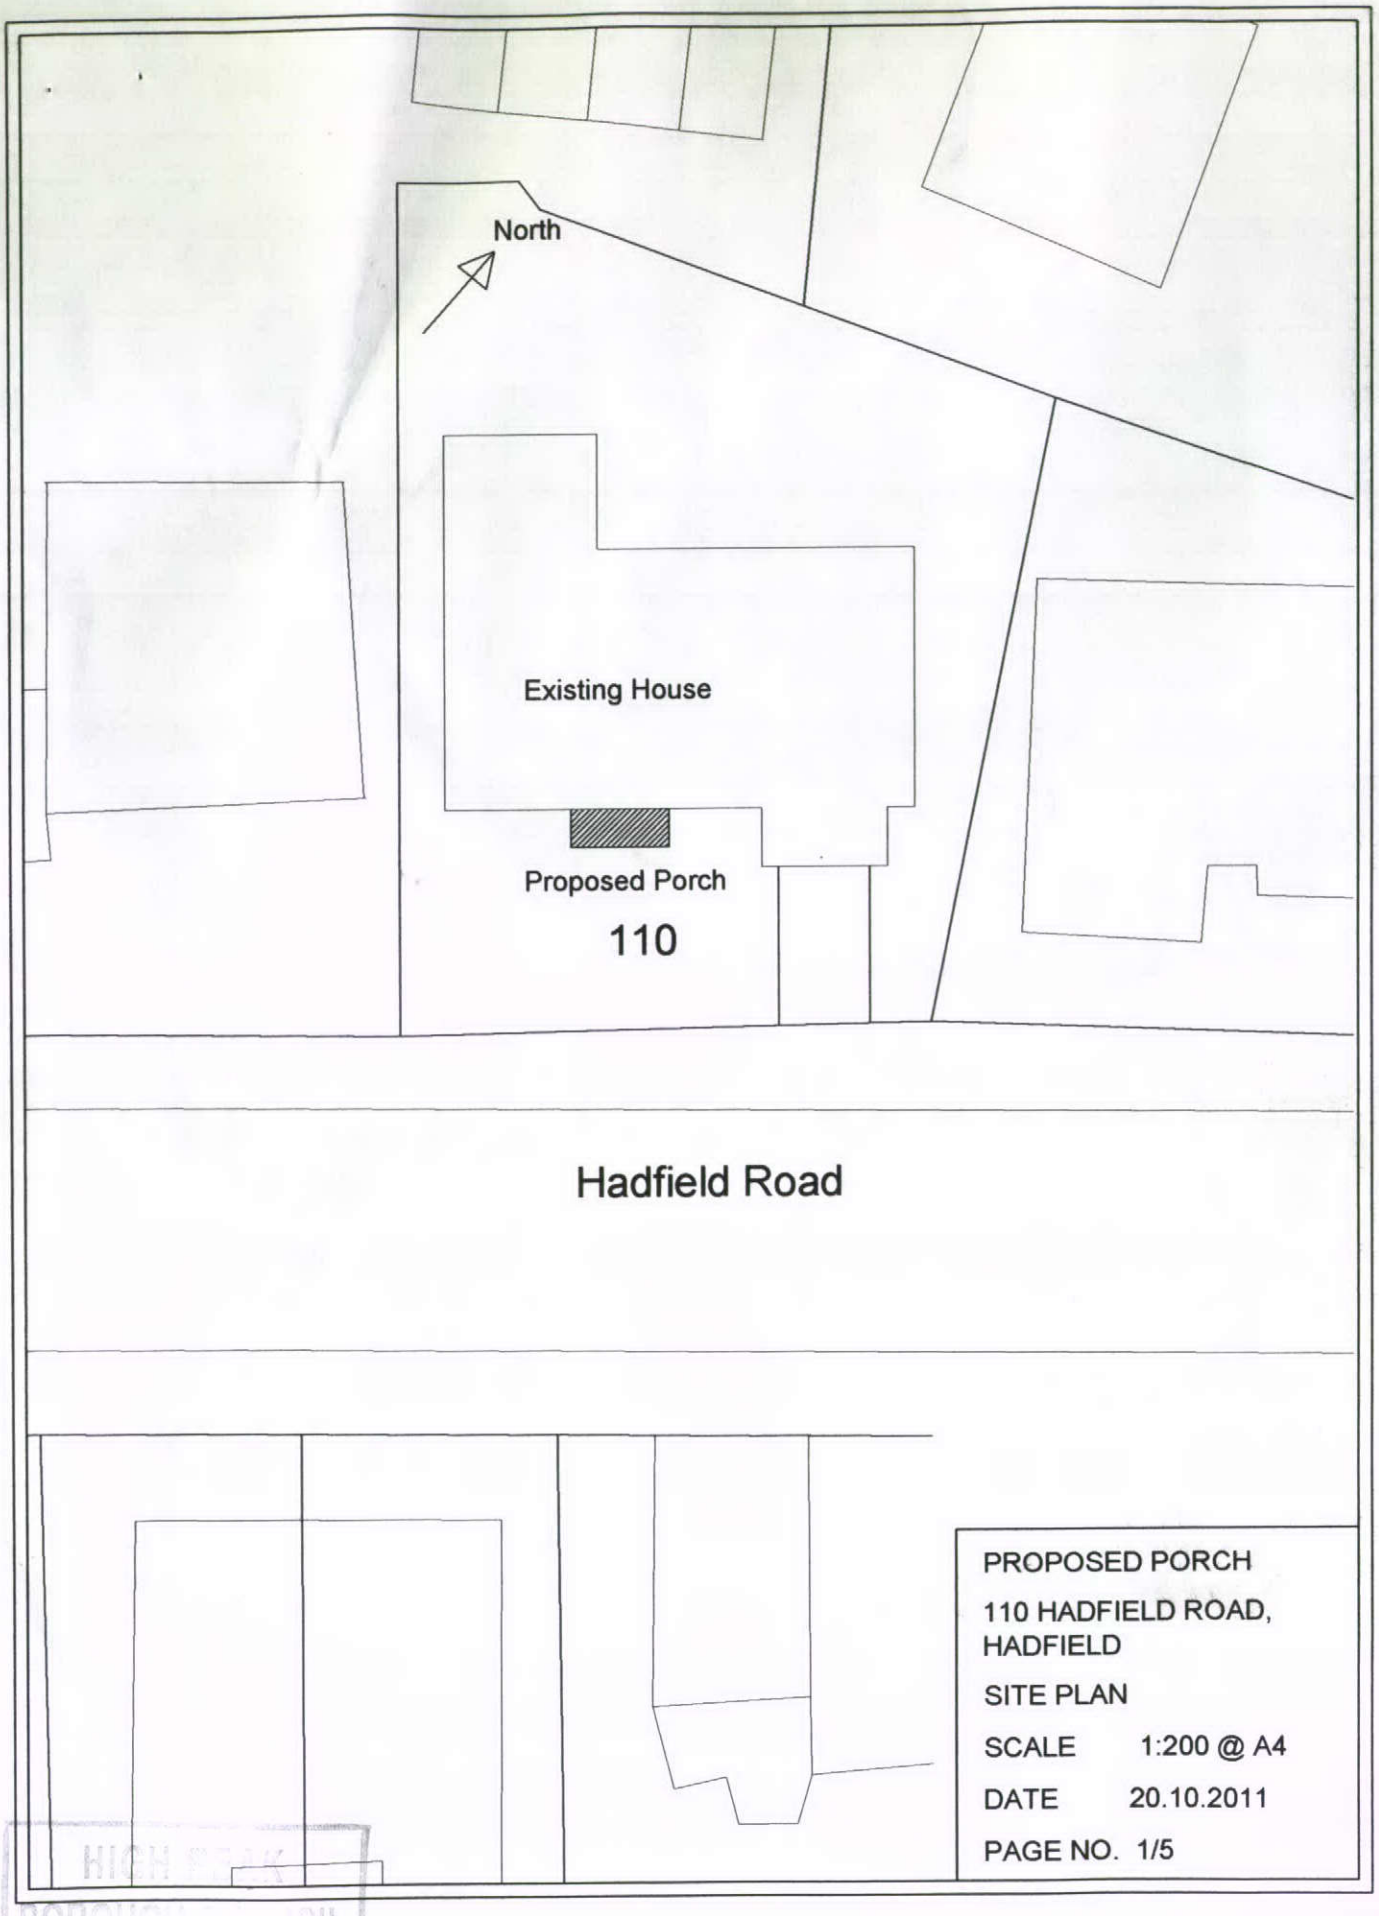


PROPOSED PORCH

110 HADFIELD ROAD, HADFIELD

SITE PLAN

SCALE 1:200 @ A4

DATE 20.10.2011

PAGE NO. 1/5

HIGH PEAK
BOROUGH COUNCIL
21 OCT 2011
GLOSSOP
RECEPTION