Do not scale from this drawing.
All dimensions to be checked on site.


Notes:



Rear Elevation as Existing



Side Elevation as Existing

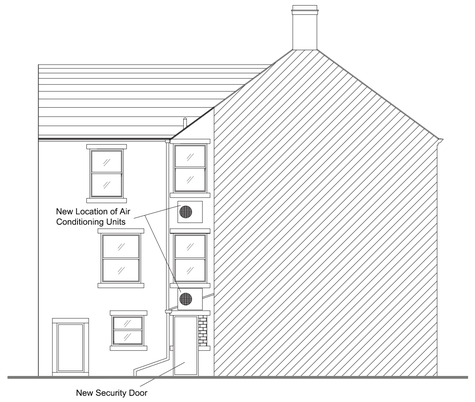


Rear Elevation as Proposed



Side Elevation as Proposed


Scale 1:100

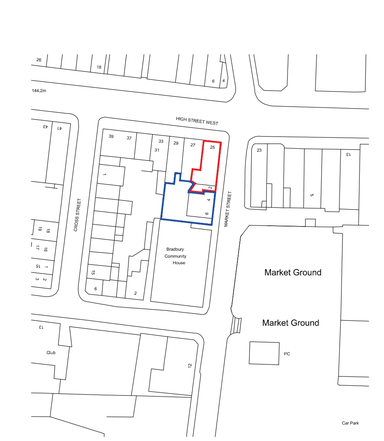


Location Plan
Scale 1:1000




Site Plan
Scale 1:200

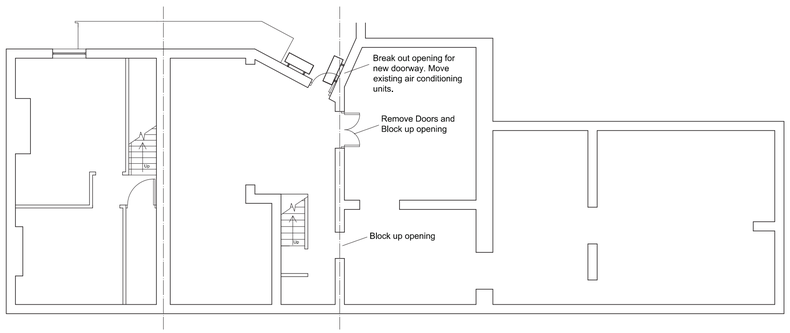


Basement as Existing

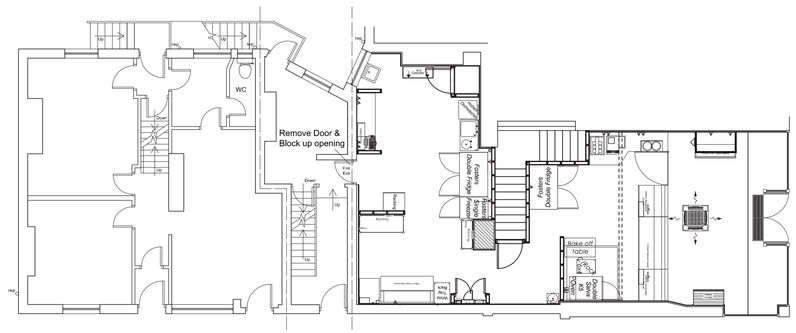

Ground Floor as Existing

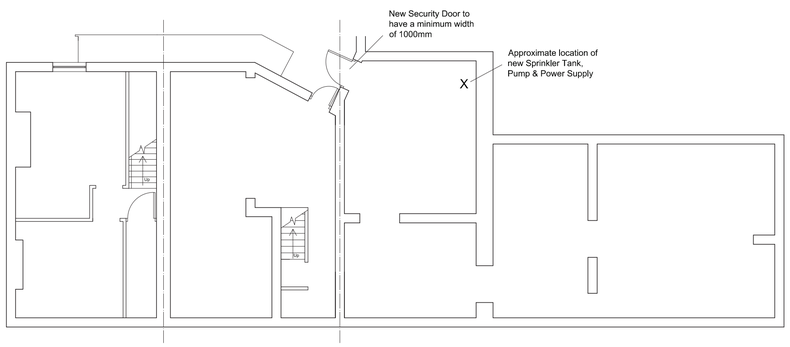

Basement as Proposed

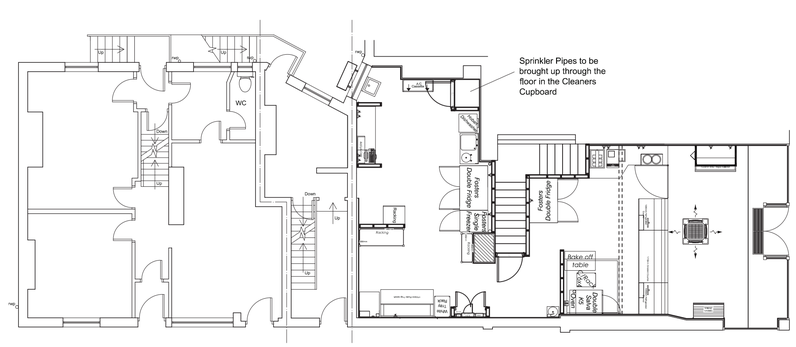

Ground Floor as Proposed

Scale 1:100

CARTER TOWLER
CHARTERED SURVEYORS
Coronet House Queen Street Leeds LS1 2TW
Tel: 0113 245 1447 W: www.cartertowler.co.uk

Drawing Type:
Planning

Client:
Repton Place Ltd

Project Address:
25 High Street, 2 Market Street
Glossop
SK13 8AZ

Drawing Title:
Existing & Proposed Plans and Elevations

Scale: 1:100,1:200,1:1000@A1

Drawn by: AR Checked by: CDP

Drg. No: 08192 - 02 Date: 16.11.11 Rev: A