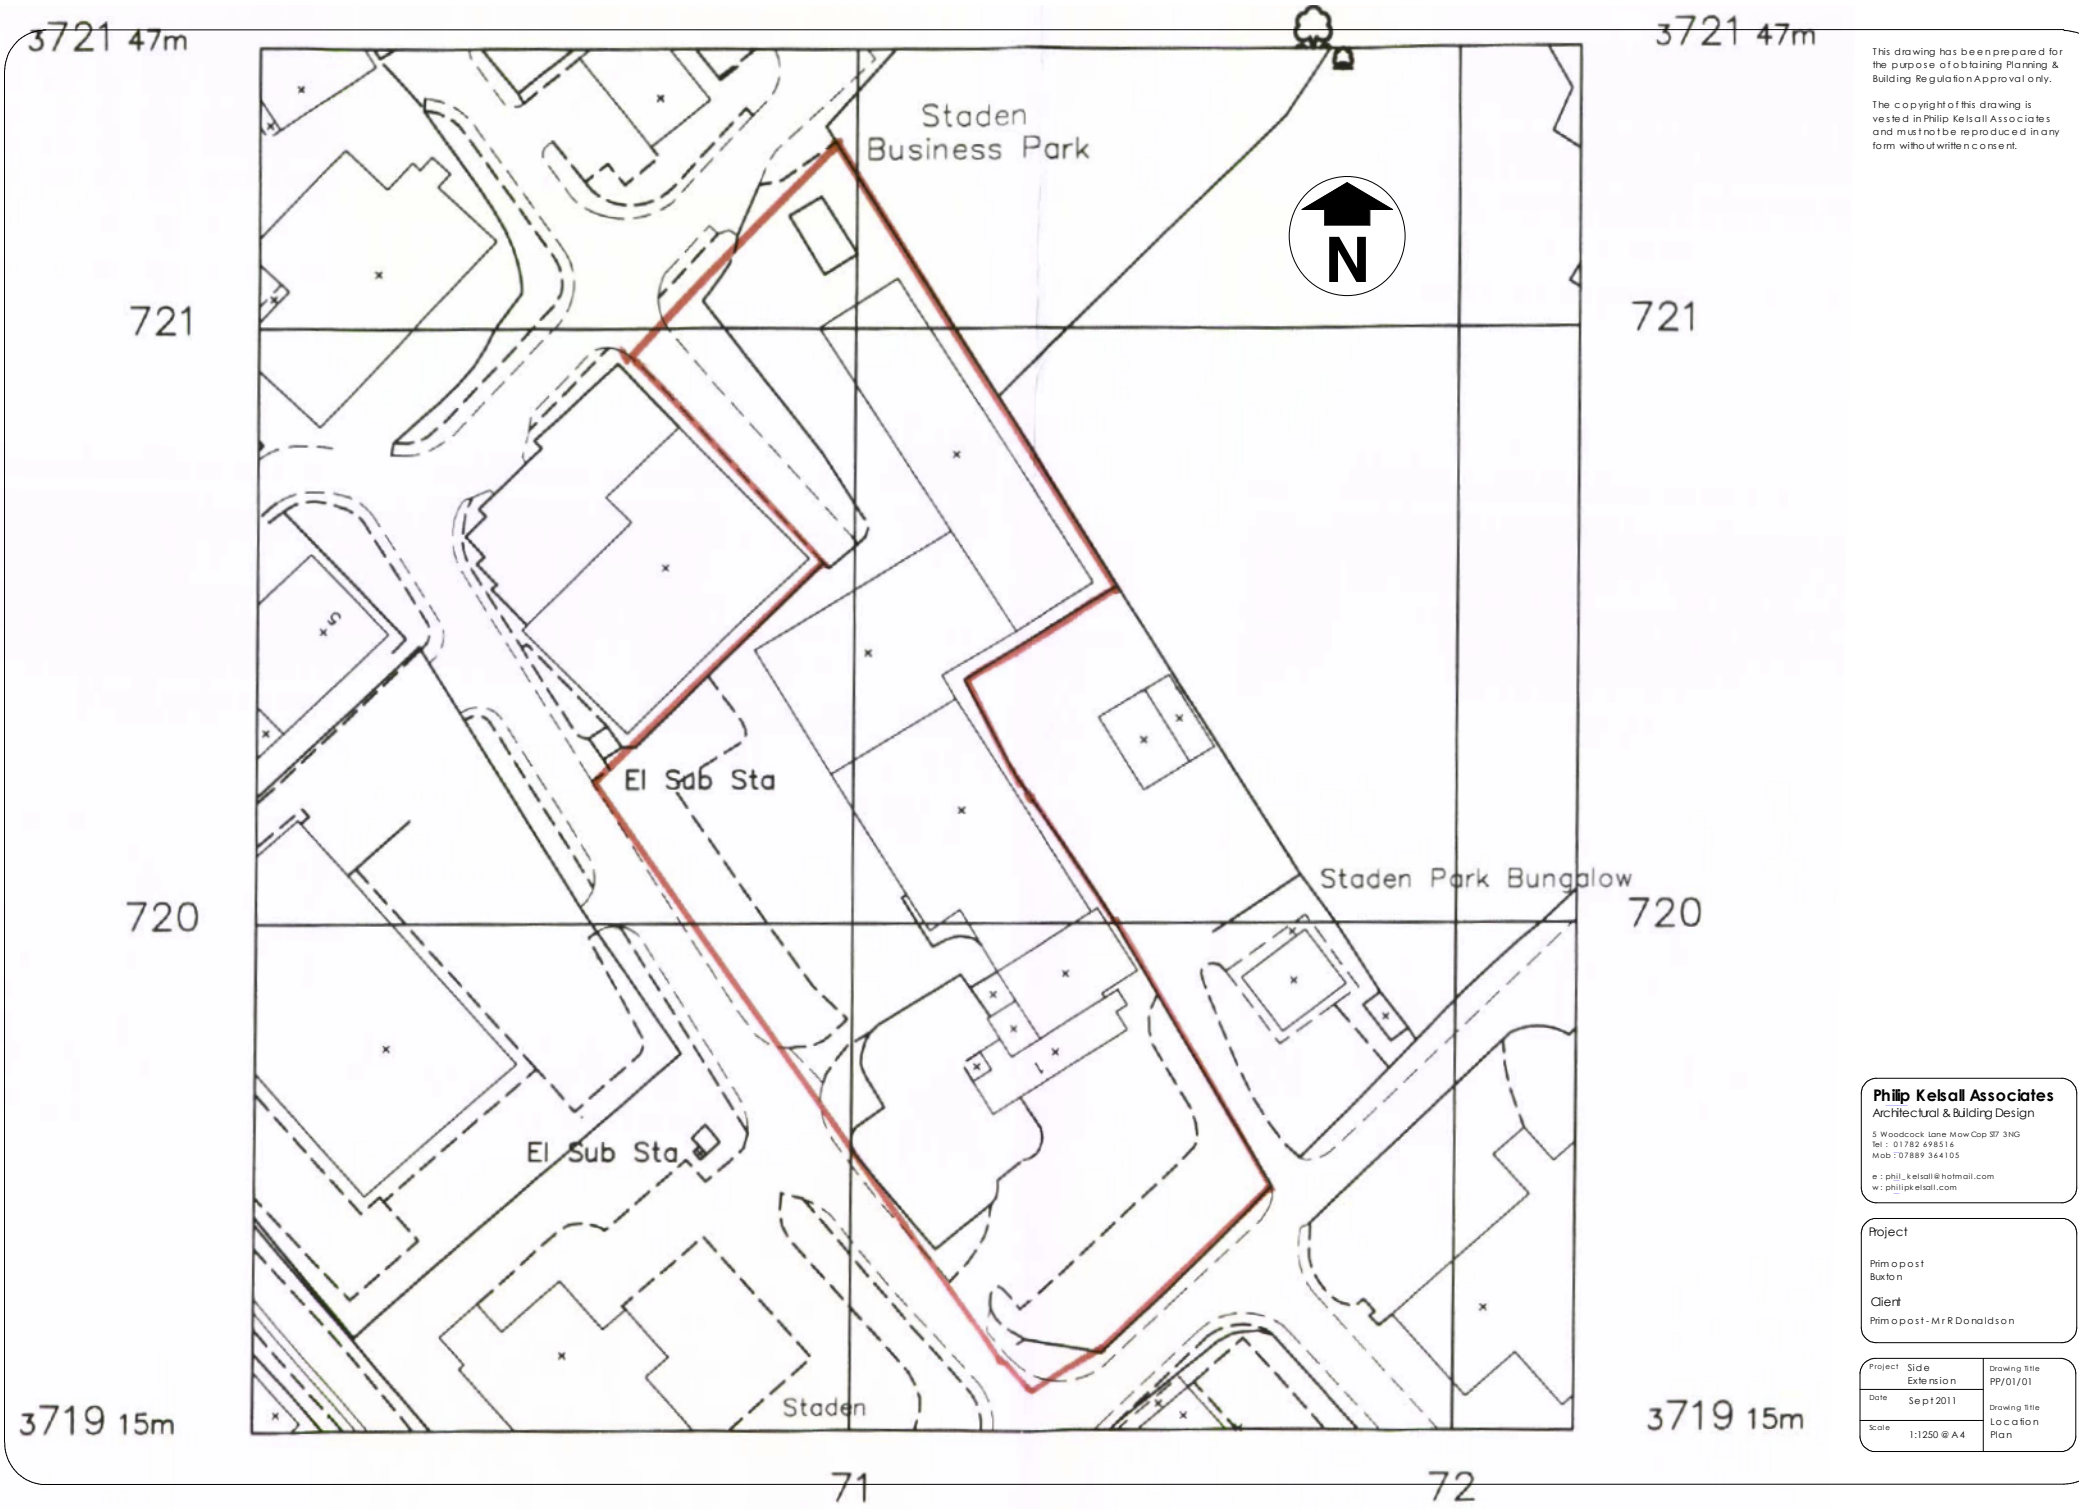

This drawing has been prepared for the purpose of obtaining Planning & Building Regulation Approval only.

The copyright of this drawing is vested in Philip Kelsall Associates and must not be reproduced in any form without written consent.

Philip Kelsall Associates
Architectural & Building Design

5 Woodcock Lane Mow Cop ST7 3NG
Tel : 01782 698516
Mob : 07889 364105

e : phil_kelsall@hotmail.com
w : philipkelsall.com

Project

Primopost
Buxton

Client

Primopost - Mr R Donaldson

Project	Side Extension	Drawing Title	PP/01/01
Date	Sept 2011	Drawing Title	Location Plan
Scale	1:1250 @ A4		