This drawing has been prepared for the purpose of obtaining Planning & Building Regulation Approval only.

The copyright of this drawing is vested in Philip Kelsall Associates and must not be reproduced in any form without written consent.

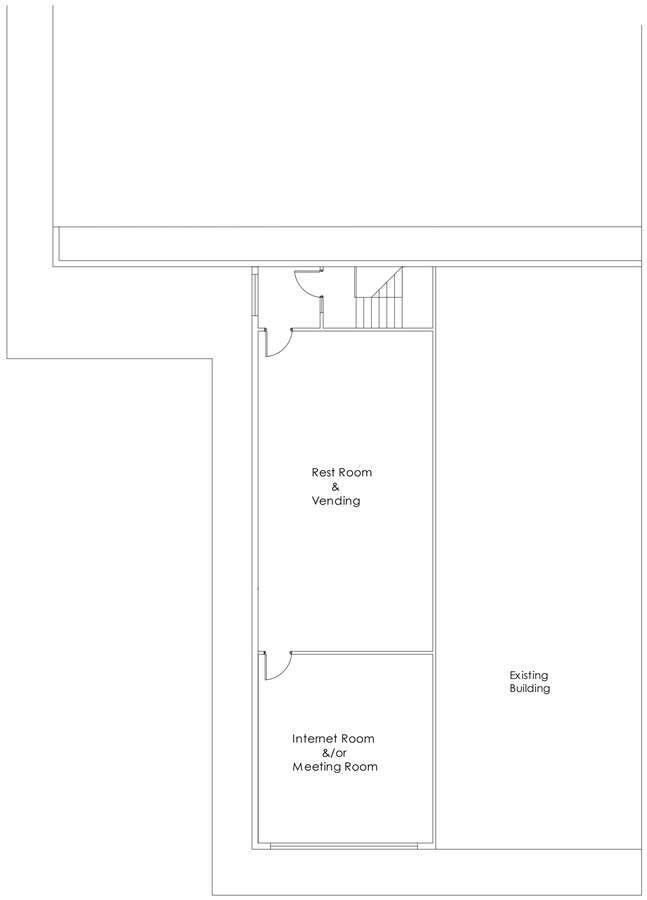


Proposed Second Floor

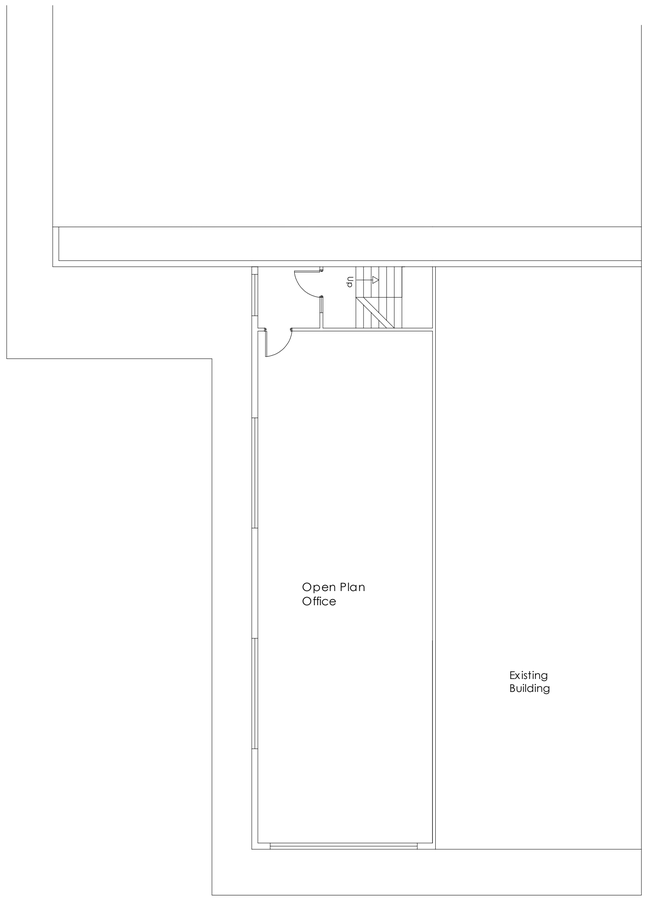


Proposed First Floor

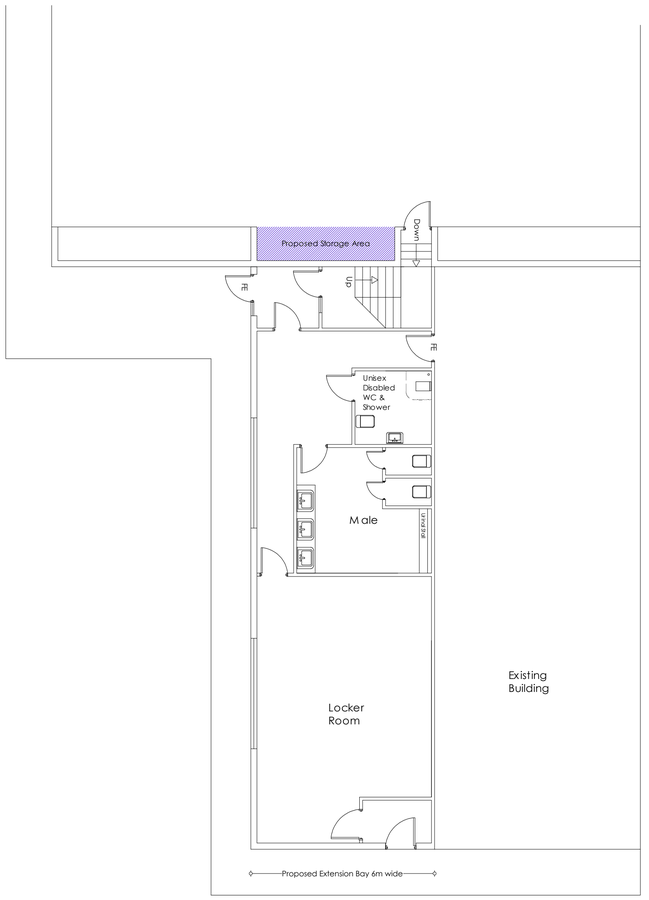


Proposed Ground Floor

**Philip Kelsall Associates**
Architectural & Building Design

5 Woodcock Lane Mow Cop ST7 3NG
Tel : 01782 698516
Mob : 07889 364105

e : phil_kelsall@hotmail.com
w : philipkelsall.com

Project

Primopost
Buxton

Client

Primopost - Mr R Donaldson

| | |
|---|---|
| Project Side Extension | Drawing Title PP/01/03 |
| Date Sept 2011 | Drawing Title Proposed Layouts |
| Scale 1:100 @ A1 | |