This drawing has been prepared for the purpose of obtaining Planning & Building Regulation Approval only.

The copyright of this drawing is vested in Philip Kelsall Associates and must not be reproduced in any form without written consent.

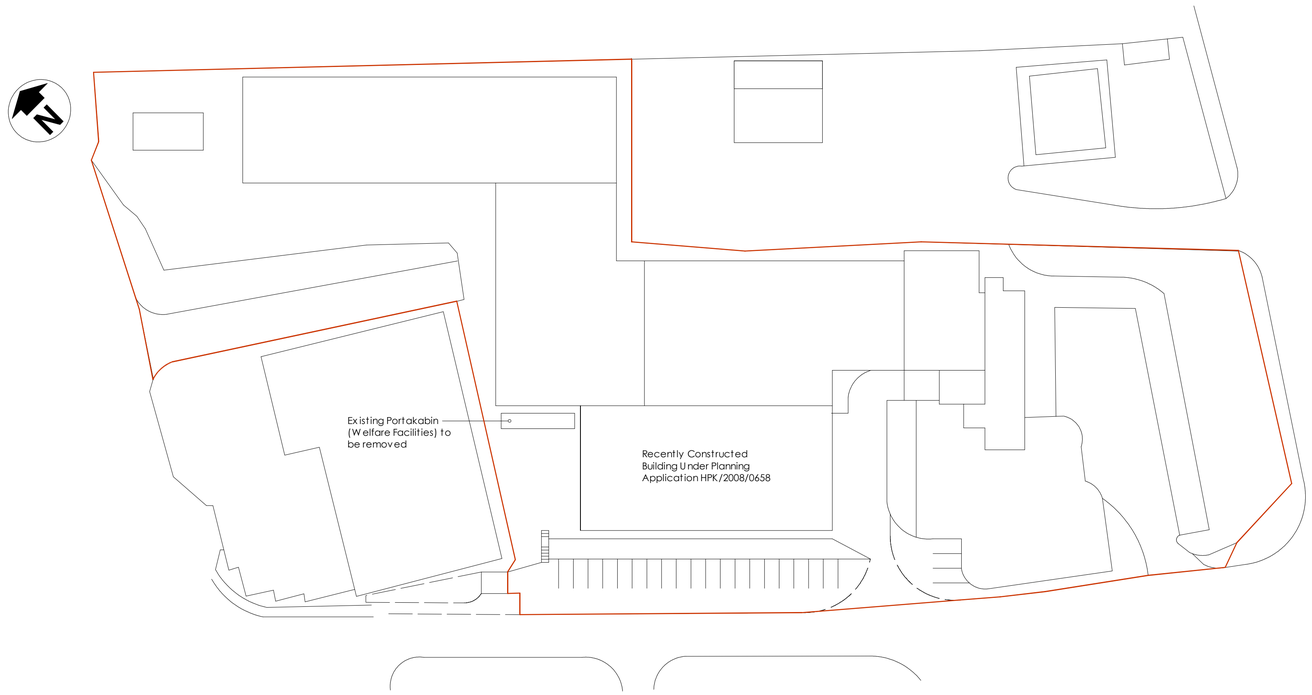

Existing Site Plan

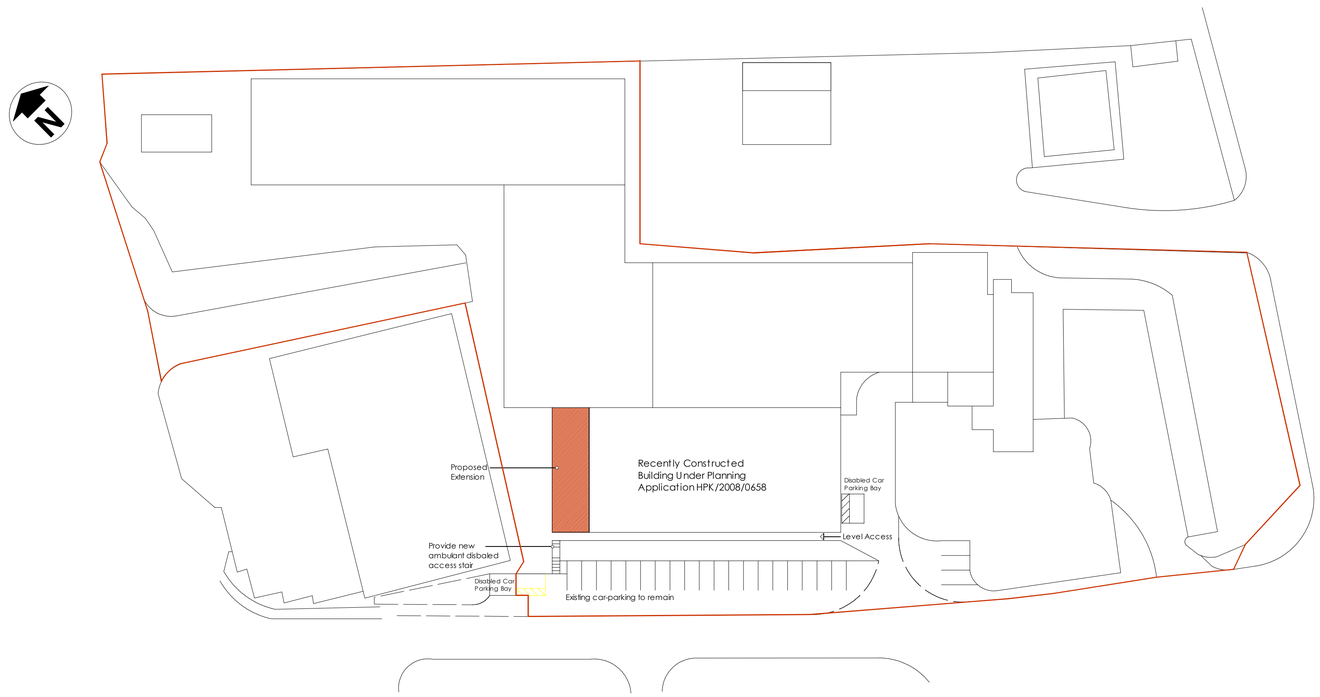

Proposed Site Plan



Recently Constructed Building - Viewed looking Southwards



Recently Constructed Building - Viewed looking Northwards



The Site - Viewed looking Eastwards

Philip Kelsall Associates
Architectural & Building Design
5 Woodcock Lane Mow Cop ST7 3NG
Tel : 01782 698516
Mob : 07889 364105

e : phil_kelsall@hotmail.com
w : philipkelsall.com

Project

Primopost
Buxton

Client

Primopost - Mr R Donaldson

Project Side Extension	Drawing Title PP/01/02
Date Sept 2011	Drawing Title Site Plans
Scale 1:500 @ A1	