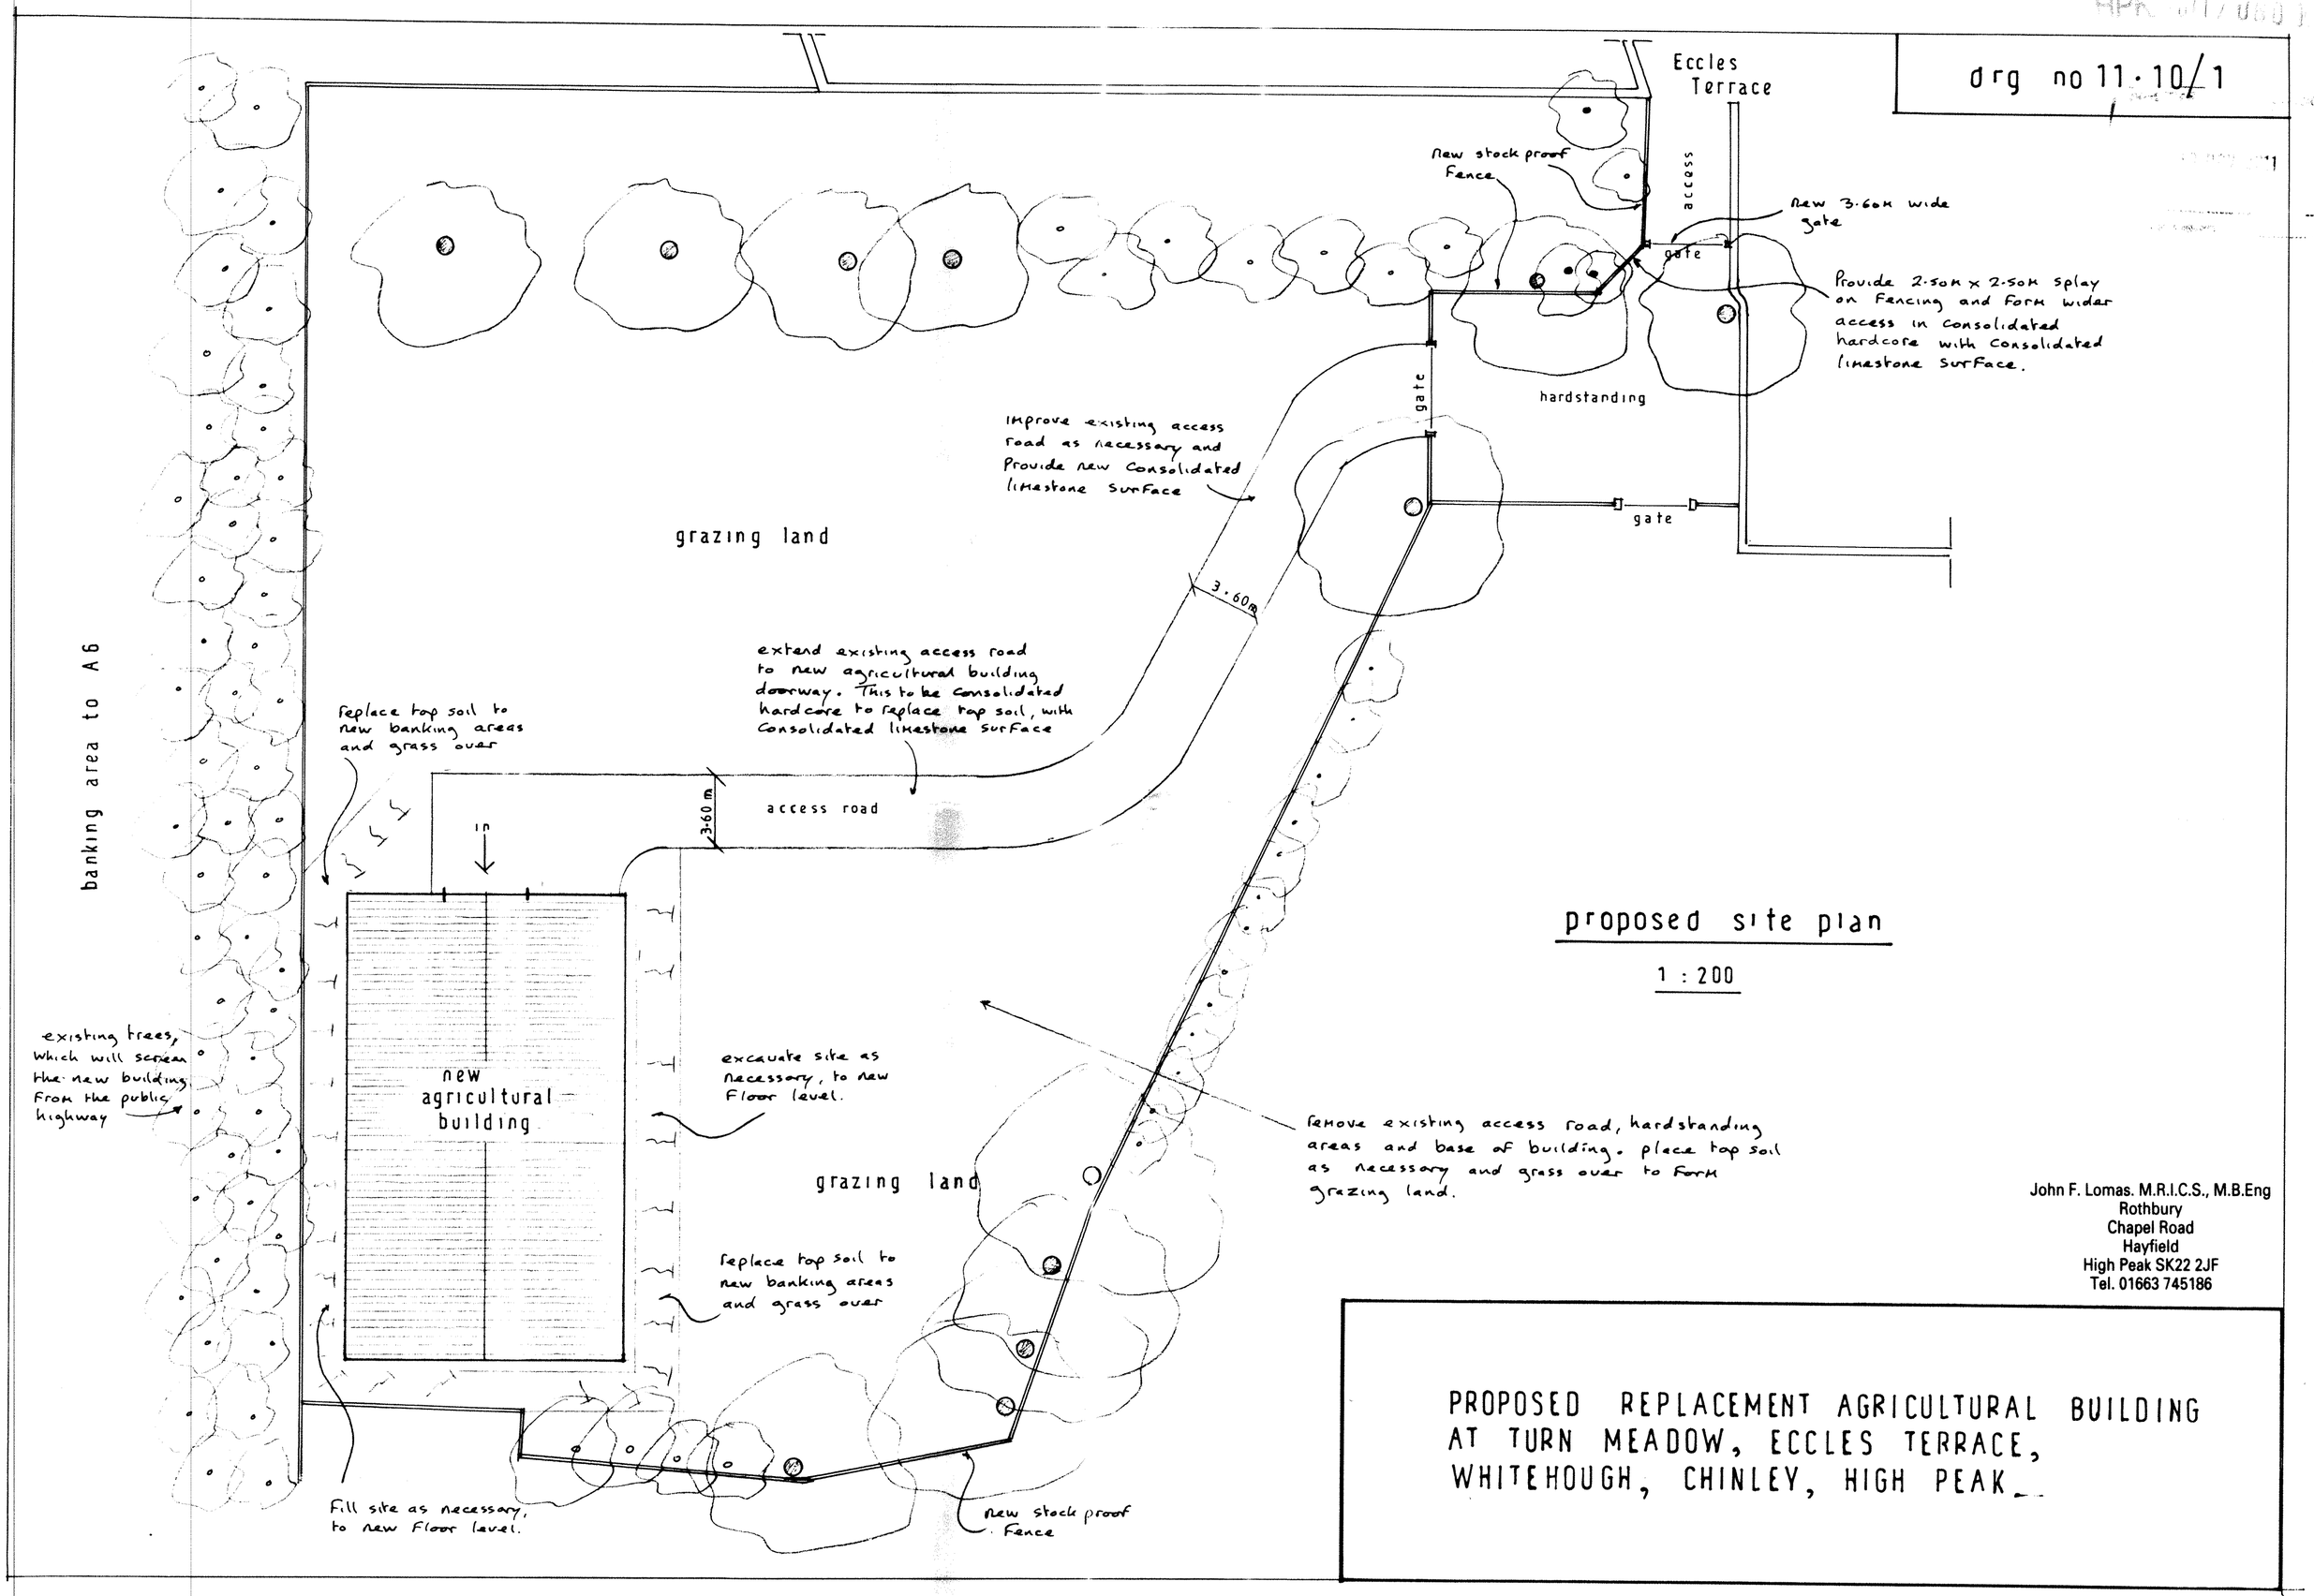
drg no 11·10/1
Eccles Terrace
access
gate
New stock proof Fence
New 3·60m wide gate
Provide 2·50m x 2·50m splay on Fencing and Form wider access in consolidated hardcore with consolidated limestone surface.
hardstanding
gate
gate
Improve existing access road as necessary and Provide new consolidated limestone surface
grazing land
3·60m
extend existing access road to new agricultural building doorway. This to be consolidated hardcore to replace top soil, with consolidated limestone surface
Replace top soil to new banking areas and grass over
3·60 m
access road
in
banking area to A6
existing trees, which will screen the new building from the public highway
new agricultural building
excavate site as necessary, to new Floor level.
grazing land
Remove existing access road, hardstanding areas and base of building. place top soil as necessary and grass over to form grazing land.
Replace top soil to new banking areas and grass over
Fill site as necessary, to new Floor level.
New stock proof Fence
proposed site plan
1 : 200
John F. Lomas. M.R.I.C.S., M.B.Eng
Rothbury
Chapel Road
Hayfield
High Peak SK22 2JF
Tel. 01663 745186
PROPOSED REPLACEMENT AGRICULTURAL BUILDING
AT TURN MEADOW, ECCLES TERRACE,
WHITEHOUGH, CHINLEY, HIGH PEAK.