HDK/2011
11 NOV 201

0 1 2 3 4 5 metres

Scale Bar @ 1:50 on A1 Sheet

BASEMENT PLAN

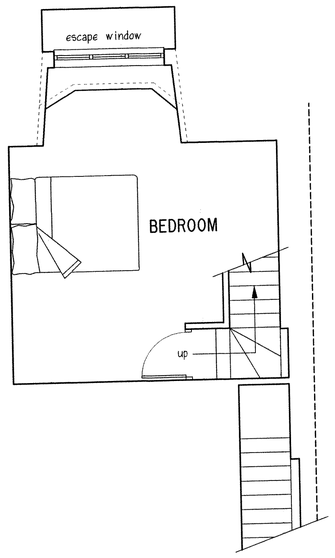

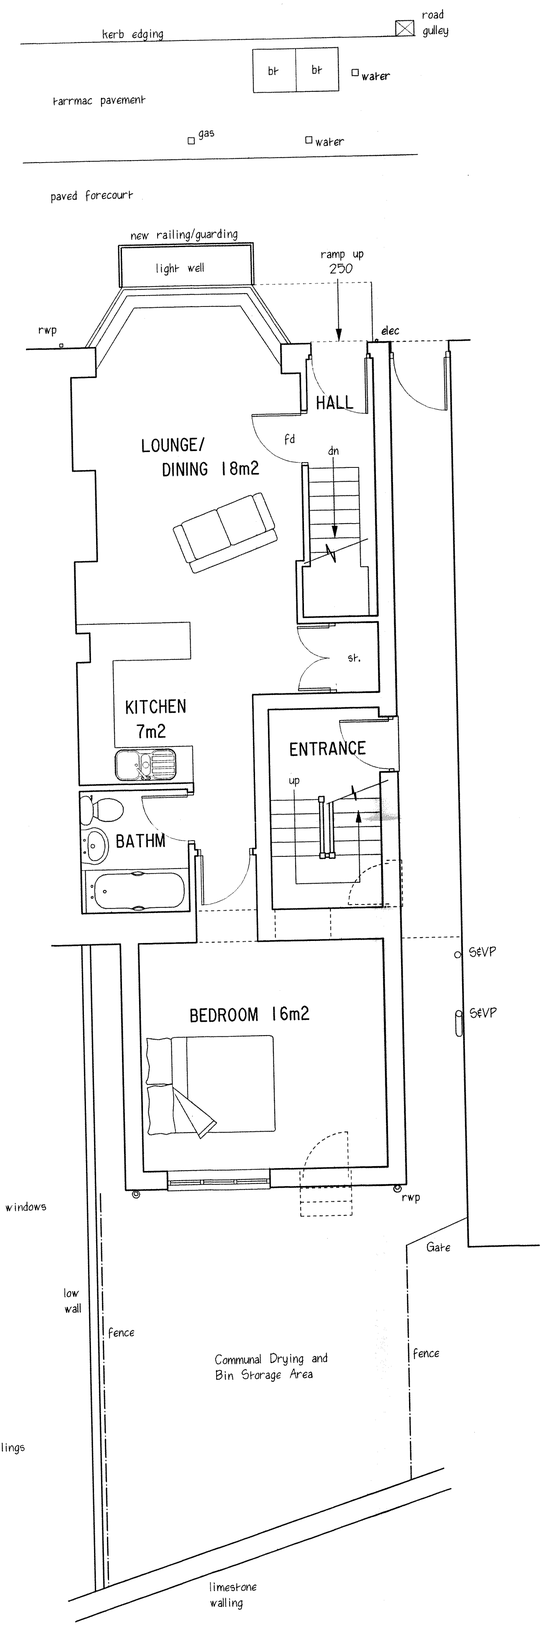

FIRST FLOOR PLAN

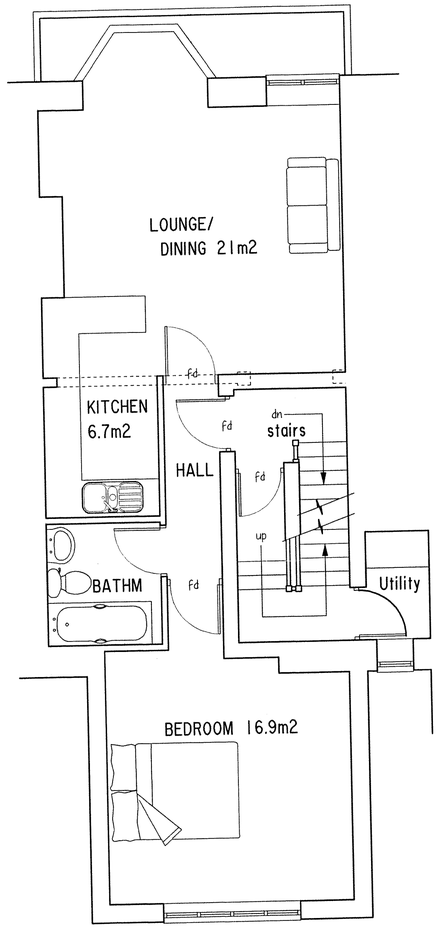

SECOND FLOOR PLAN

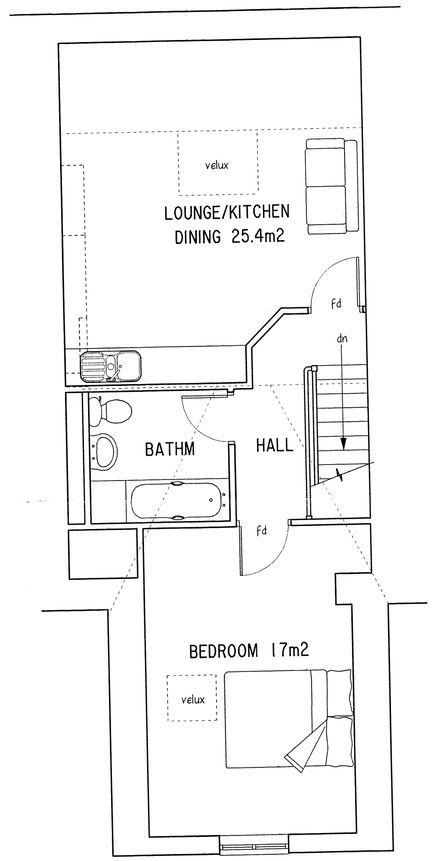

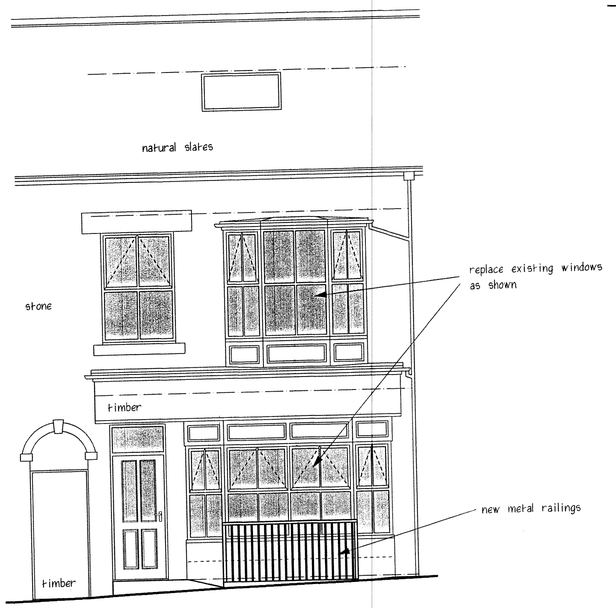

FRONT ELEVATION

Do not scale from drawing - use written dimensions only -any discrepancies should be reported to the author. This drawing is copyright and should not be reproduced without written consent of RLM ASSOCIATES.

RLM ASSOCIATES

JOB	3, LIGHTWOOD ROAD, BUXTON.
CLIENT	Mr. N. WOOD.
DRAWING	SKETCH SCHEME AS PROPOSED - AMENDED.
DATE	September 2011.
SCALE	1:50.
DRWG NO.	RLM592/2.
REVISION	A