HPK/2011/0629
RECEIVED
08 NOV 2011

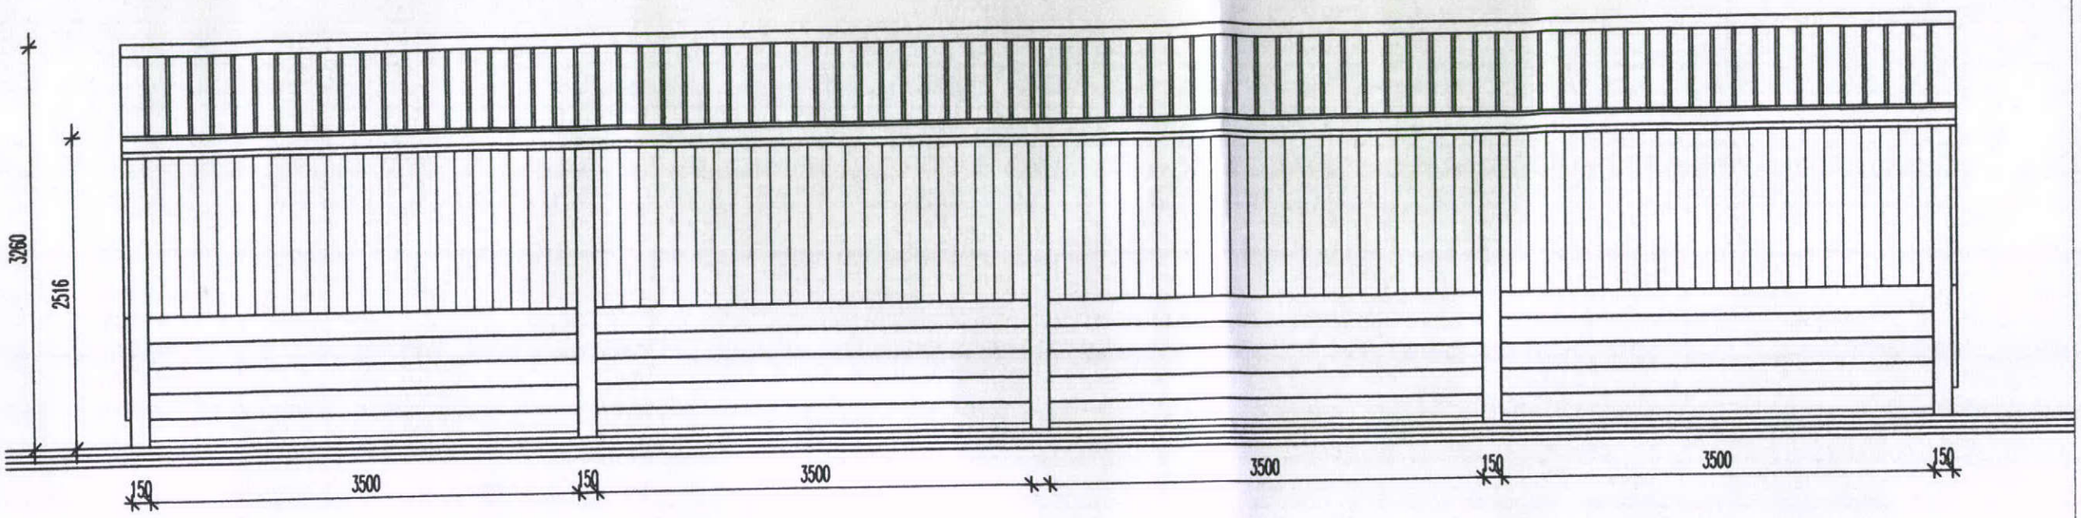

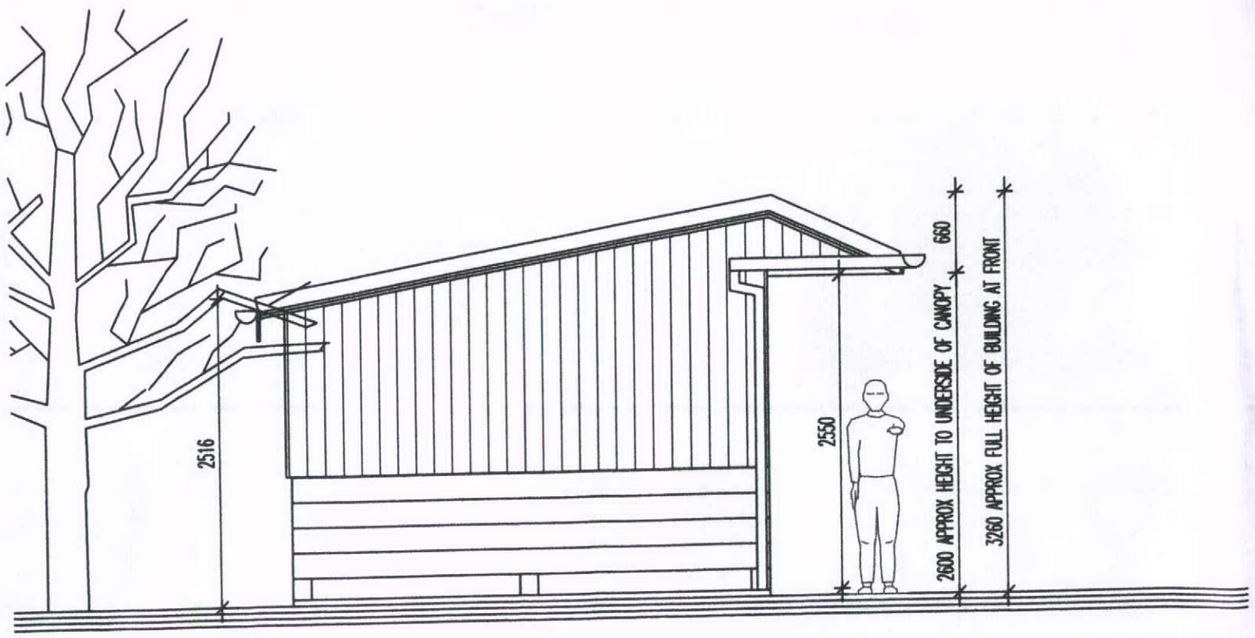

THE STRUCTURE WILL BE A TANALISED TIMBER FRAME SHELTER TO PROVIDE 4 STABLES (2 PRIVATE, 2 LIVERY). THE FRAME IS CLAD WITH 1200mm HIGH TIMBER STOCKWALL WITH SPACEBOARD (OVERLAPPING VERTICAL TIMBER BOARDS) ABOVE TO THE SIDE AND REAR ELEVATIONS. THE ROOF IS A BOX PROFILE STEEL SHEET COVERING AND WILL BE 'VANDYKE BROWN' IN COLOUR. TO THE FRONT A 'DROOPSNOUT' WILL FRAME THE OPEN FRONTAGE AND MATCH THE OTHER SHELTERS ON THE FARM.

PROPOSED REPOSITIONED STABLES - ELEVATIONS 1:50

OWLGREAVE FARM, STABLES, COMBS

DWG: REPOSITIONED STABLES - 1
OWLGREAVE FARM
COMBS RD, COMBS

REVISIONS:

1:50	CHECKED:
DATE: NOV' 11	DRAWN:

©THIS DRAWING AND THE BUILDING WORKS DEPICTED ARE THE COPYRIGHT OF AJS ARCHITECTURE AND MAY NOT BE REPRODUCED OR AMENDED EXCEPT BY WRITTEN PERMISSION. NO LIABILITY WILL BE ACCEPTED FOR AMENDMENTS MADE BY OTHER PERSONS. - DO NOT SCALE OFF DRAWING, CONFIRM ALL DIMS ON SITE

A.J.S ARCHITECTURE
32 carr road.
buxton.
derbyshire.
sk17 6wf.
h: 01298 26062
m: 07794 400237



PROPOSED 02

OWLGREAVE FARM