EXISTING SITE PLAN AT NEW LOCATION 1:500

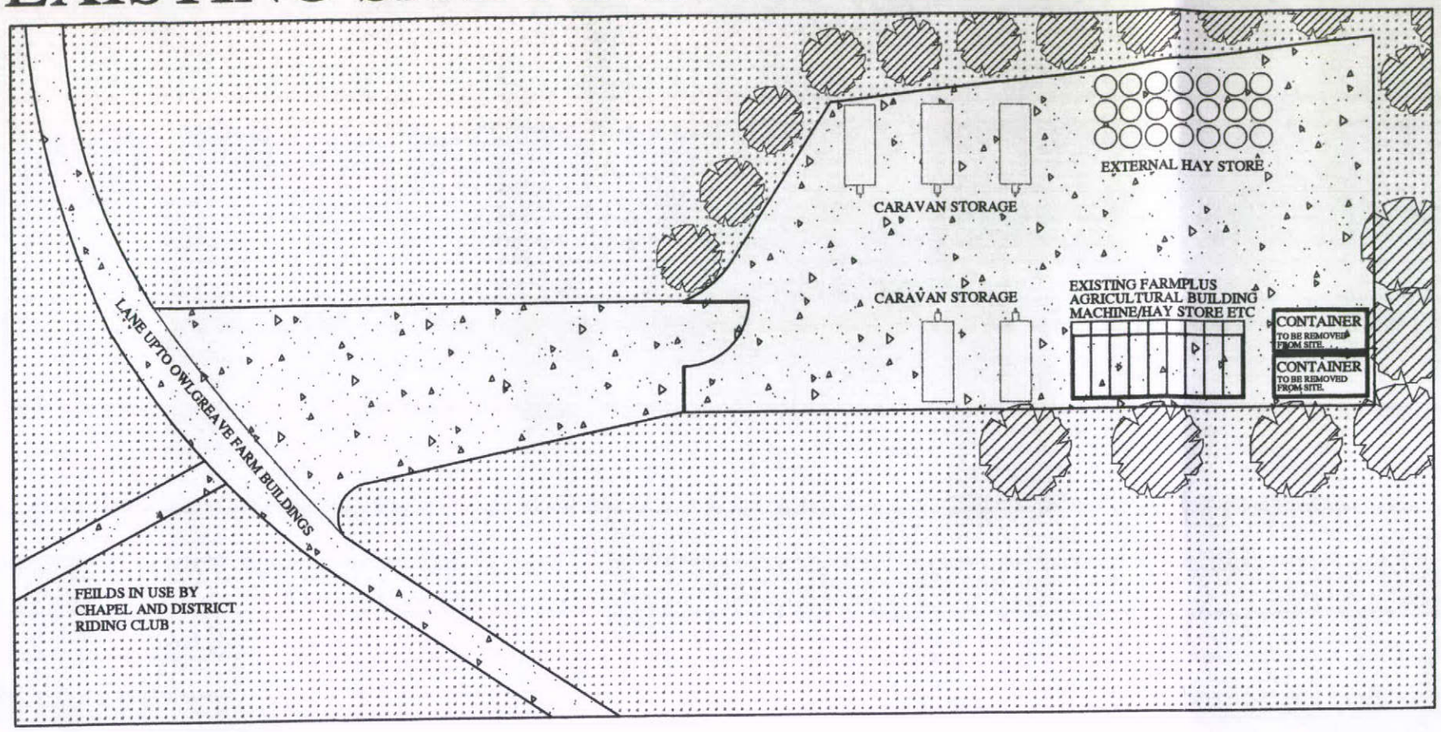

NORTH

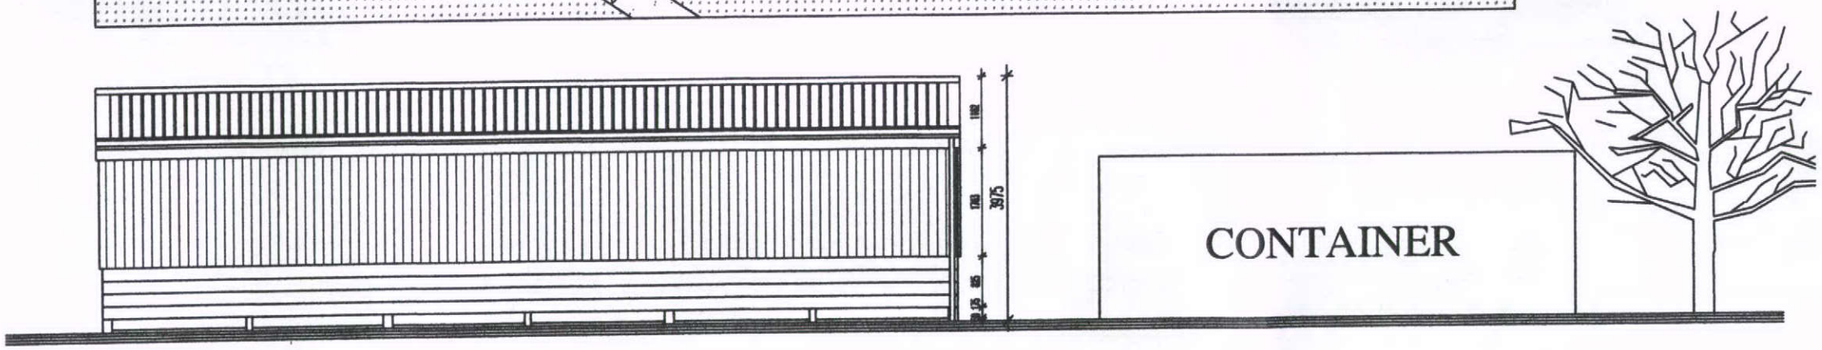

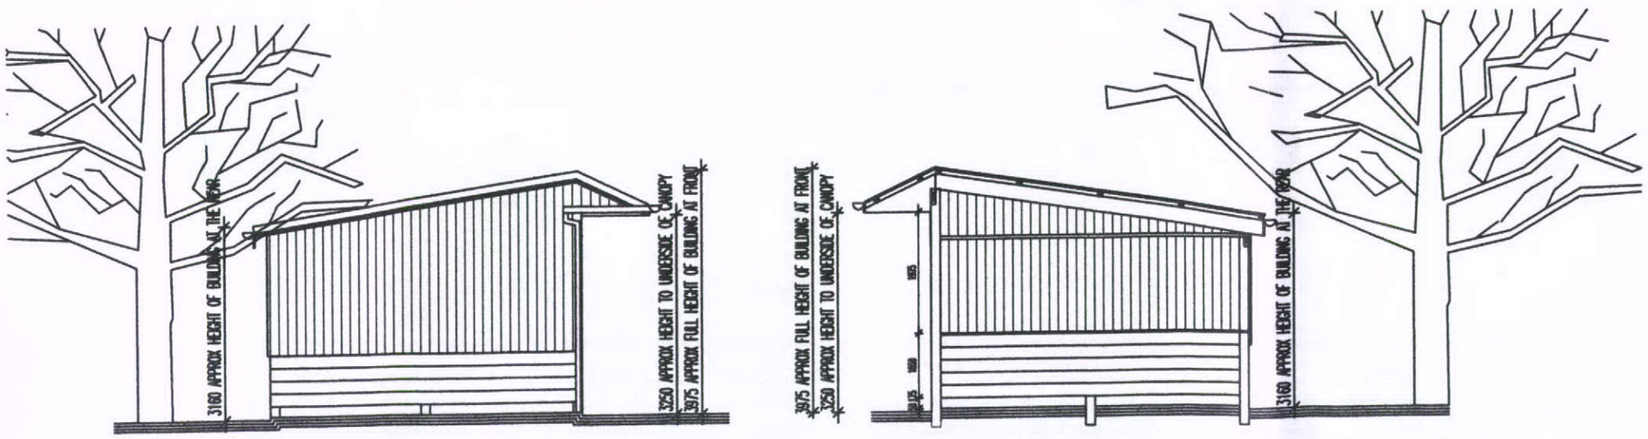

EXISTING ELEVATIONS AT NEW LOCATION 1:100

OWLGREAVE FARM, STABLES, COMBS

HPK/2011/0029

08 NOV 2011

DWG: REPOSITIONED STABLES
OWLGREAVE BUNGALOW
COMBS RD, COMBS

REVISIONS:

1:100/500	CHECKED:
DATE: NOV' 11	DRAWN:

©THIS DRAWING AND THE BUILDING WORKS DEPICTED ARE THE COPYRIGHT OF AJS ARCHITECTURE AND MAY NOT BE REPRODUCED OR ARCHIVED EXCEPT BY WRITTEN PERMISSION. NO LIABILITY WILL BE ACCEPTED FOR AMENDMENTS MADE BY OTHER PERSONS. - DO NOT SCALE OFF DRAWING, CONFIRM ALL DIMS ON SITE

A.J.S ARCHITECTURE
32 carr road.
buxton.
derbyshire.
sk17 6wf.
h: 01298 26062
m: 07794 400237

SURVEY 04

OWLGREAVE FARM