HPK/2011/0629

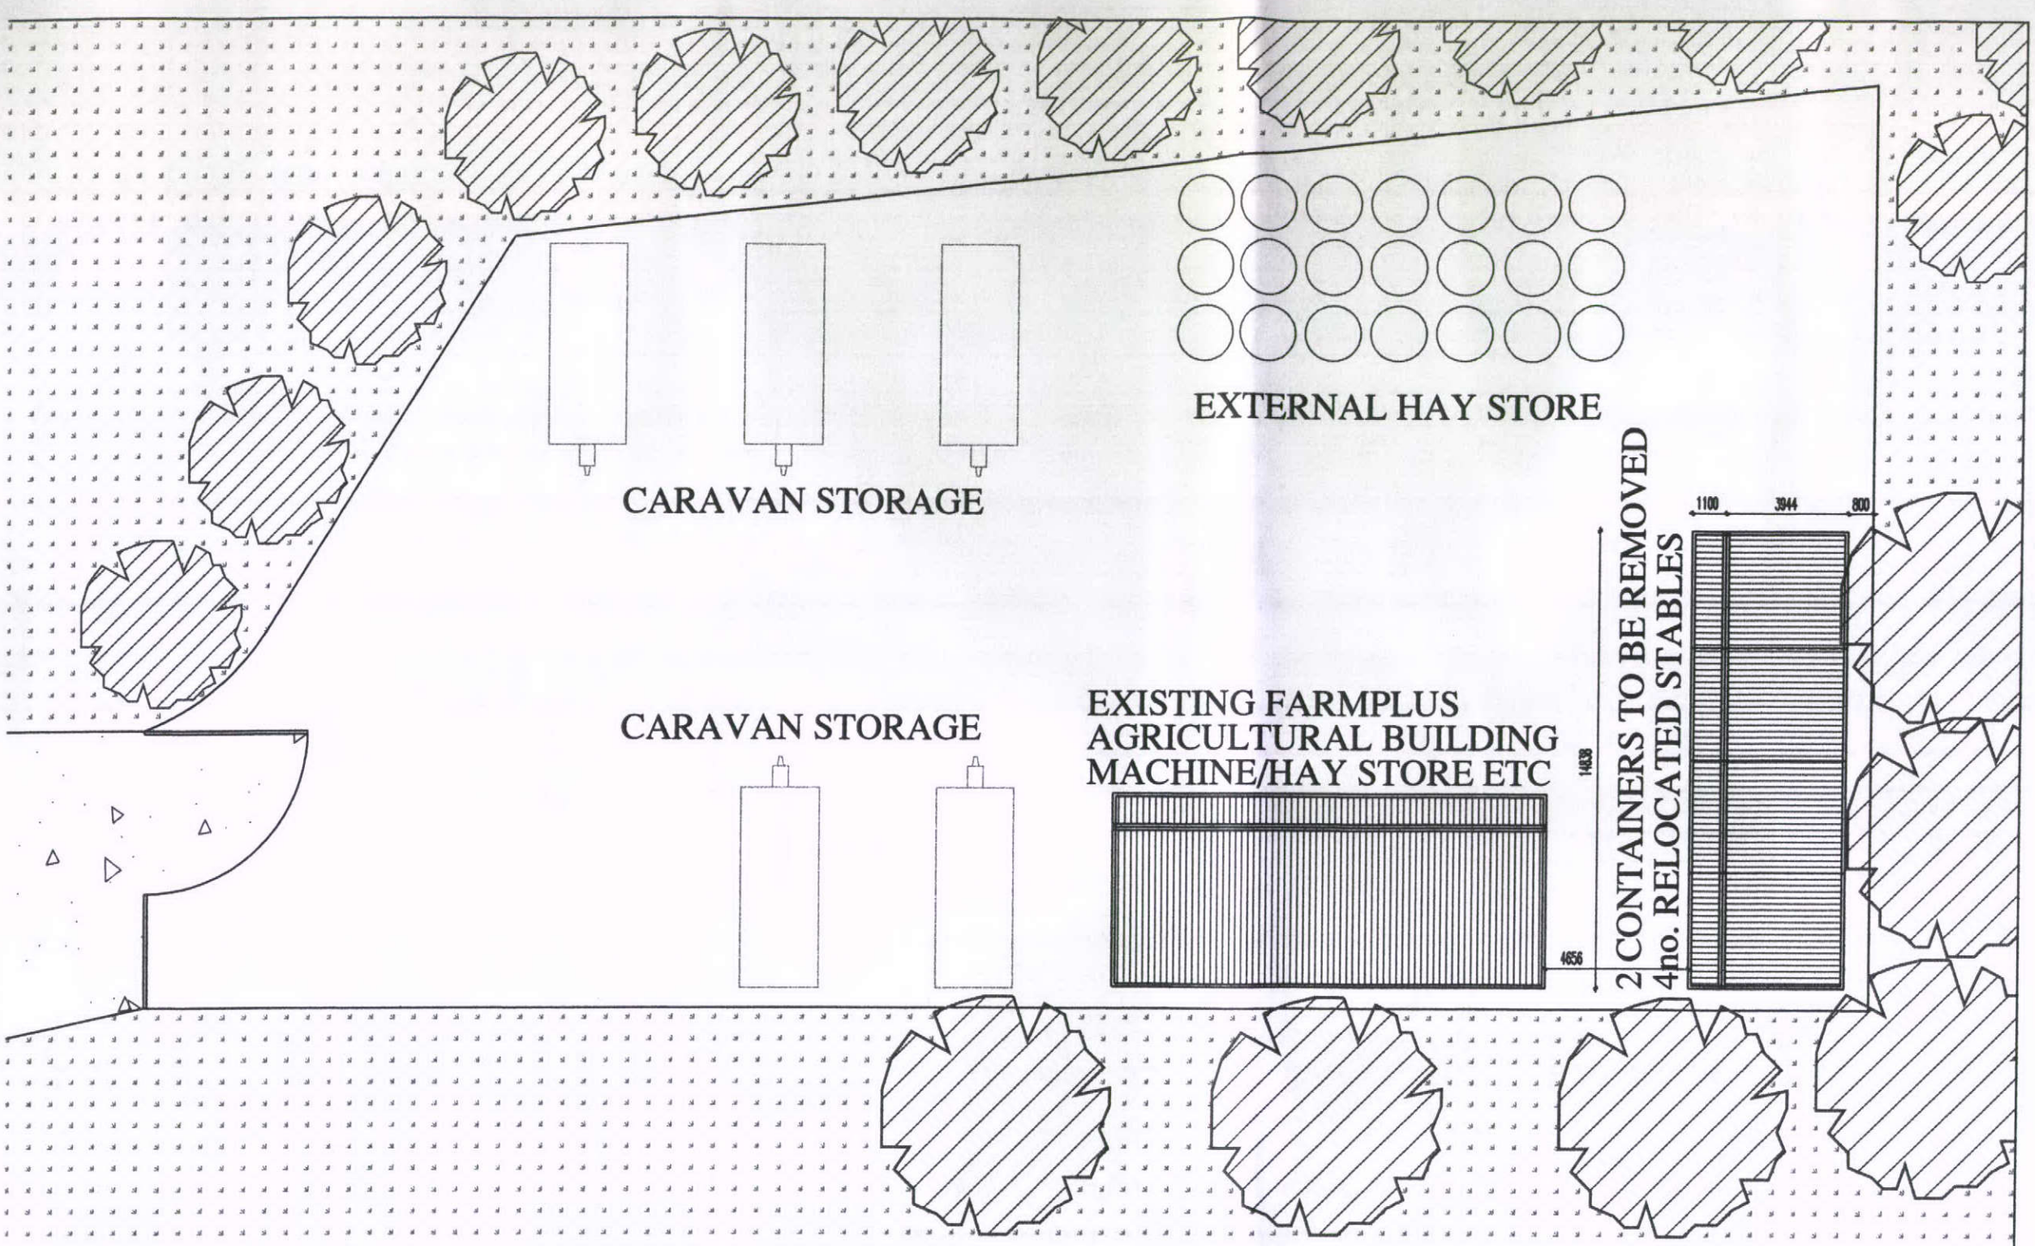

TREE LINE AROUND THE SITE ALLOWS FOR NATURAL SCREEN PLANTING FROM THE ROAD AND SURROUNDING LAND - MAKING THIS THE IDEAL LOCATION FOR THE RELOCATION OF THE STABLES. THE LOCATION NEAR TO GRAZING LAND AND THE RIDING CLUB ALSO MEANS IT LENDS ITSELF TO STABLING.

REPOSITIONED STABLES SITE PLAN 1:200

OWLGREAVE FARM, STABLES, COMBS

NORTH

DWG: REPOSITIONED STABLES
OWLGREAVE FARM
COMBS RD, COMBS

REVISIONS:

1:50	CHECKED:
DATE: NOV' 11	DRAWN:

©THIS DRAWING AND THE BUILDING WORKS DEPICTED ARE THE COPYRIGHT OF AJS ARCHITECTURE AND MAY NOT BE REPRODUCED OR AMENDED EXCEPT BY WRITTEN PERMISSION. NO LIABILITY WILL BE ACCEPTED FOR AMENDMENTS MADE BY OTHER PERSONS. - DO NOT SCALE OFF DRAWING. CONFIRM ALL DIMS ON SITE

A.J.S ARCHITECTURE
32 carr road.
buxton.
derbyshire.
sk17 6wf.
h: 01298 26062
m: 07794 400237

PROPOSED 03

OWLGREAVE FARM