



Front elevation.




Rear elevation.

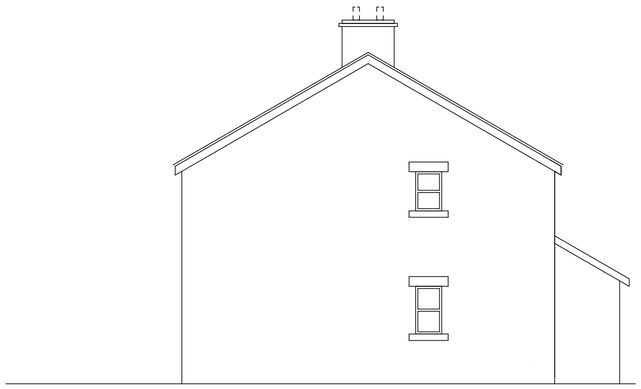


Side elevation

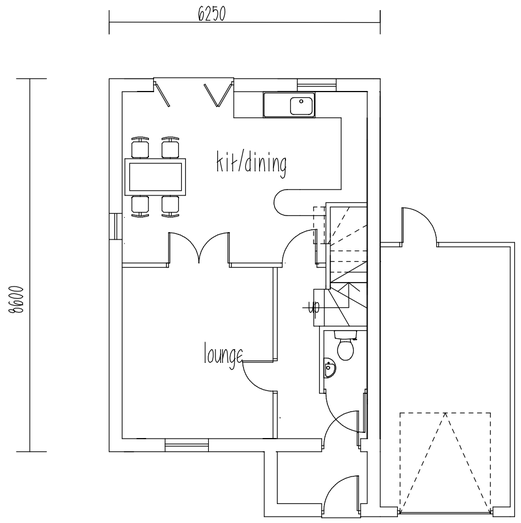

Ground floor plan.

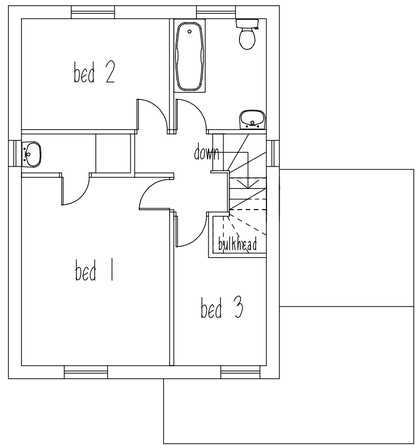

First floor plan.

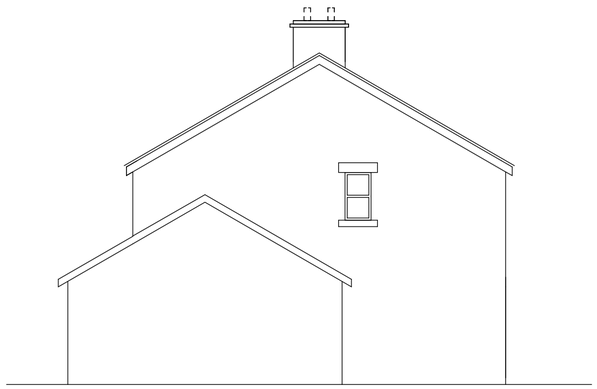

Side elevation

PLANMART

Client:

Mr. Alan Folkard,

12 The Scholes, Scholes Lane, St Helens. WA10 3PA.

Project:

Proposed detached dwelling on land behind
No. 105 St. Mary,s Road, Glossop.

Title:

House plans and elevations.

Scale: 1:100. A2 sheet.

Drawn:	Date:
M.H.	October 2011.
Project no.: 2382.	Drawing no.: 2382-3

THIS DRAWING IS NOT TO BE COPIED OR REPRODUCED
WITHOUT THE PRIOR WRITTEN CONSENT OF PLANMART LTD.

PLANMART LIMITED
53A High St. West, Glossop,
Derbyshire SK13 8AZ.
Tel: 01457 863153 E mail: planmart@btconnect.com