
THIS DRAWING IS NOT TO BE COPIED OR REPRODUCED
WITHOUT THE PRIOR WRITTEN CONSENT OF PLANMART LTD.

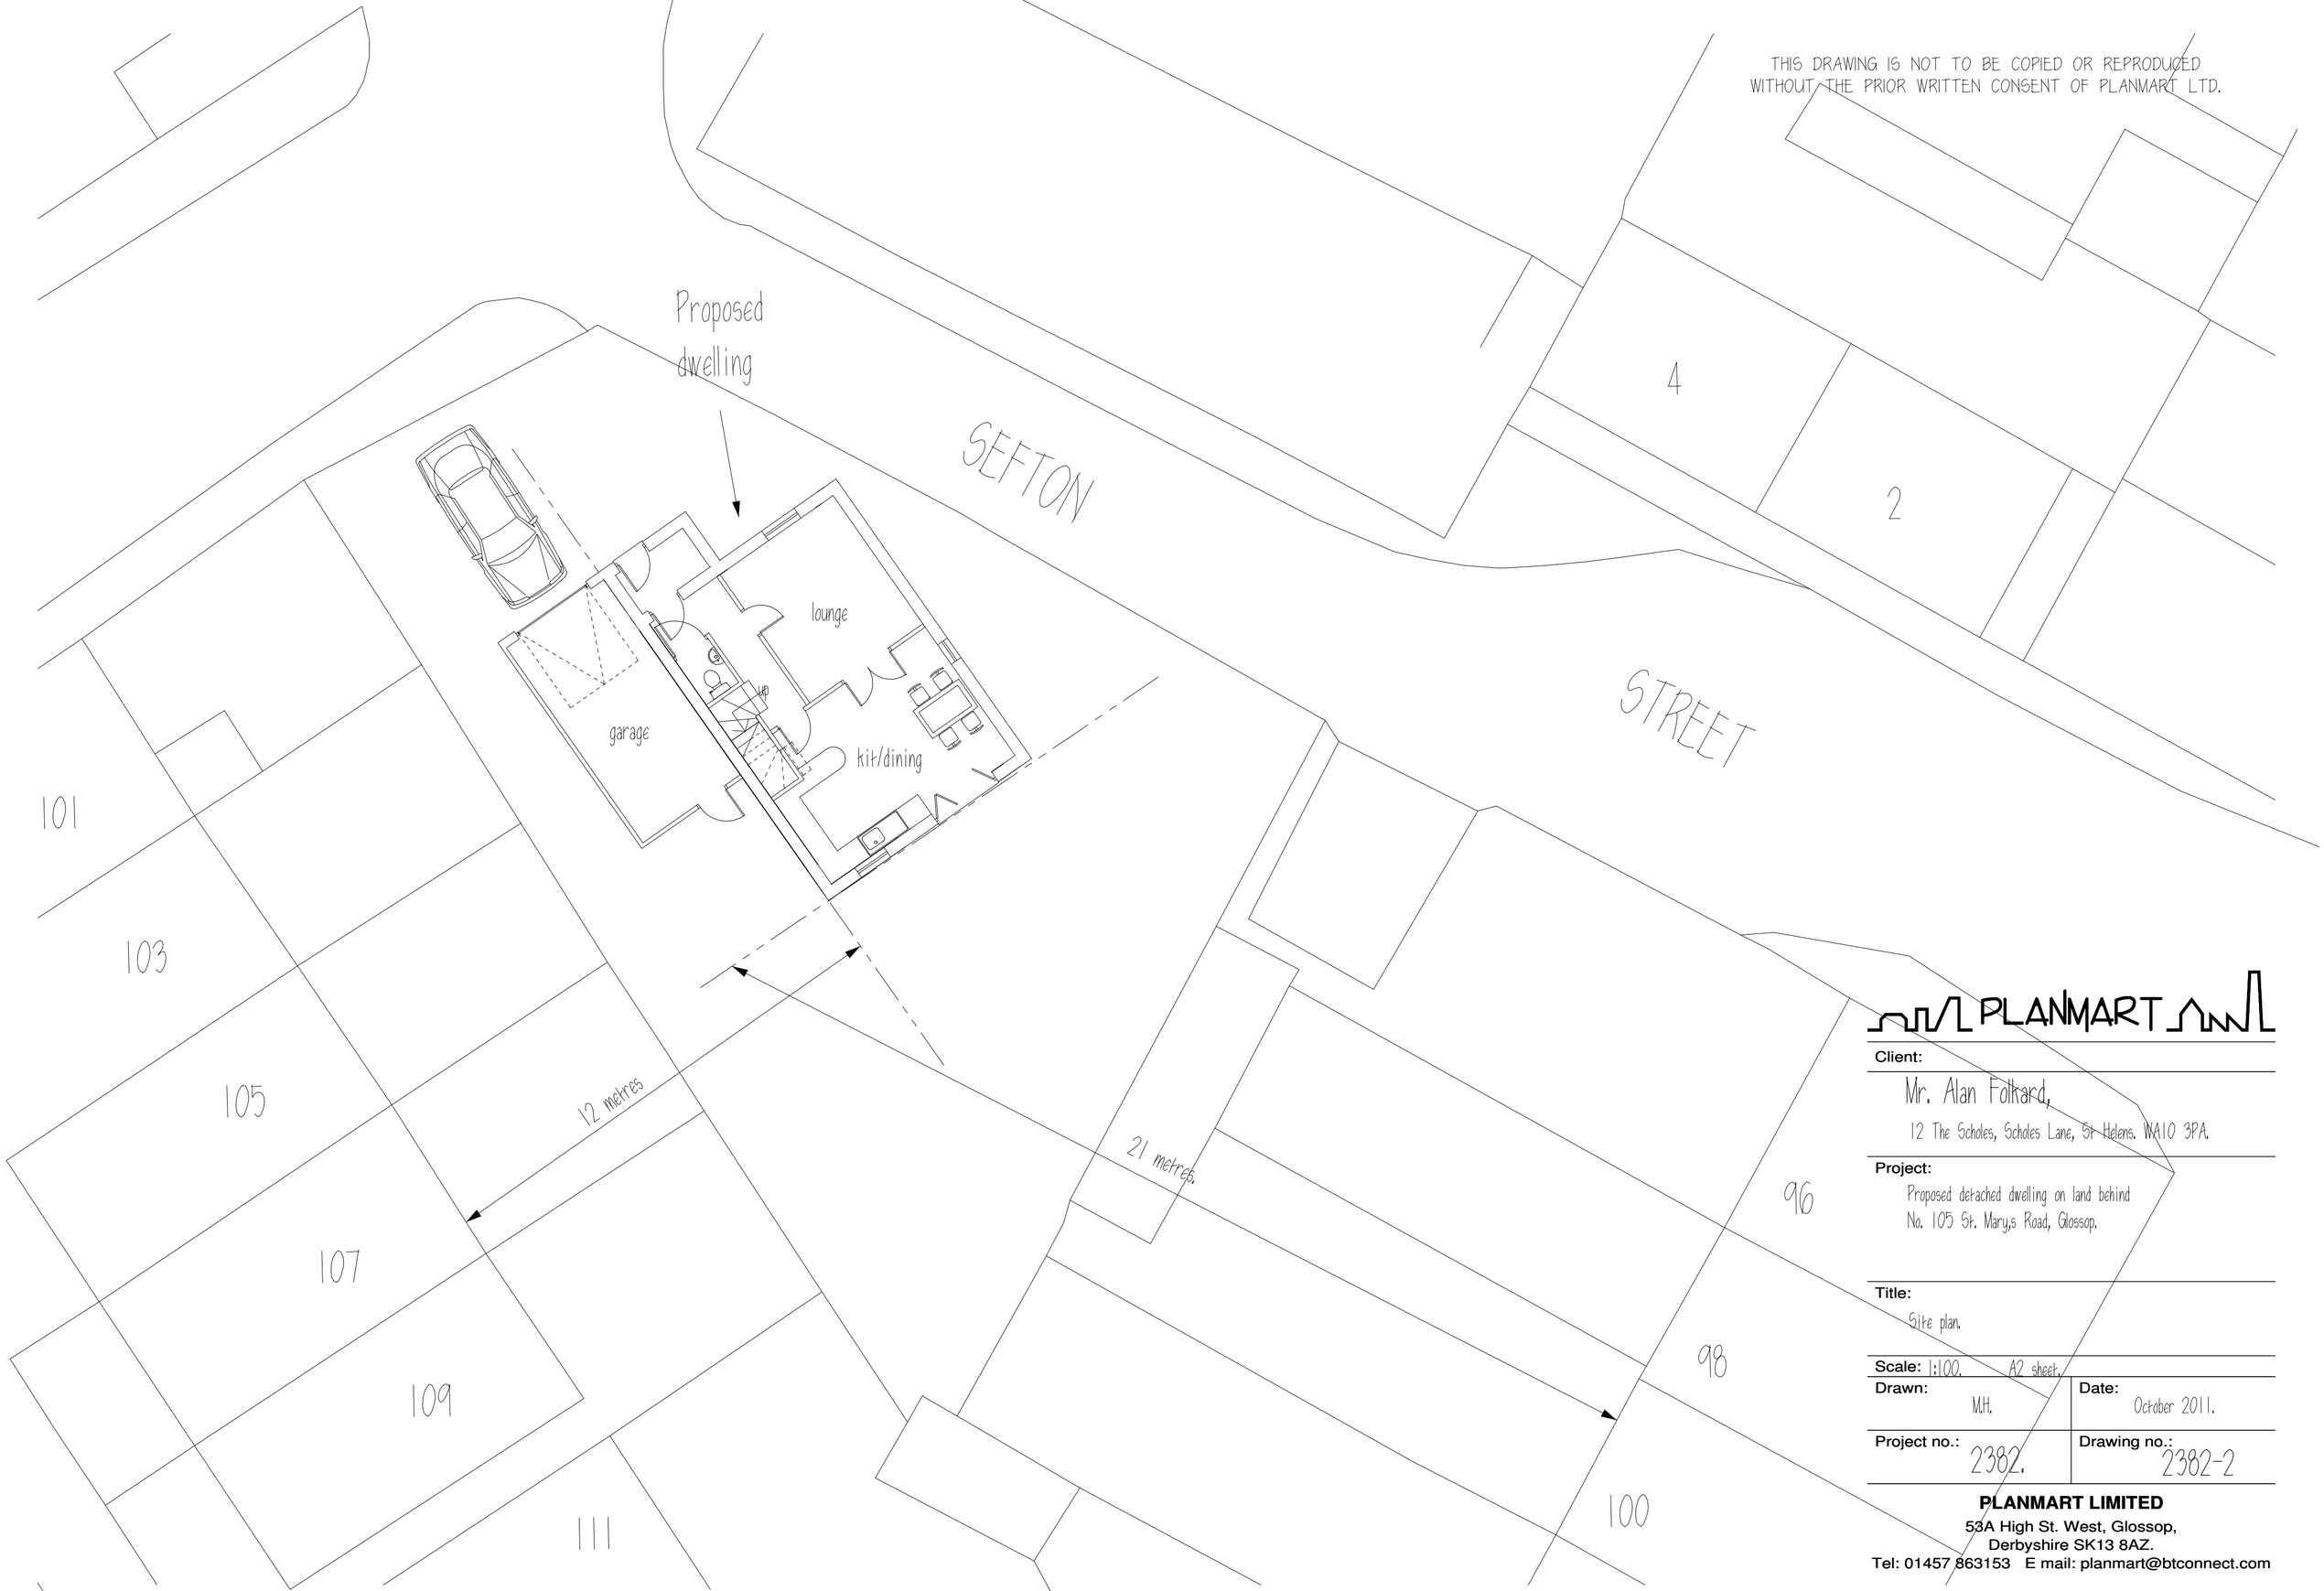

PLANMART

Client:
Mr. Alan Foltkard,
12 The Scholes, Scholes Lane, St Helens. WA10 3PA.

Project:
Proposed detached dwelling on land behind
No. 105 St. Mary,s Road, Glossop.

Title:
Site plan.

Scale: 1:100. A2 sheet.

Drawn:	Date:
M.H.	October 2011.
Project no.: 2382.	Drawing no.: 2382-2

PLANMART LIMITED
53A High St. West, Glossop,
Derbyshire SK13 8AZ.
Tel: 01457 863153 E mail: planmart@btconnect.com