HPK/2011/0628

NEW ACCESS TO HIGHWAY AND FORMATION OF CARPARKING AREA AT 3 LEADEN KNOWL, CHINLEY.

John F. Lomas. M.R.I.C.S., M.B.Eng
Rothbury
Chapel Road
Hayfield
High Peak SK22 2JF
Tel. 01663 745186

HIGH PEAK BOROUGH COUNCIL
PLANNING DEPT
RECEIVED
28 NOV 2011

site plan

(indicating available visibility)

1 : 200

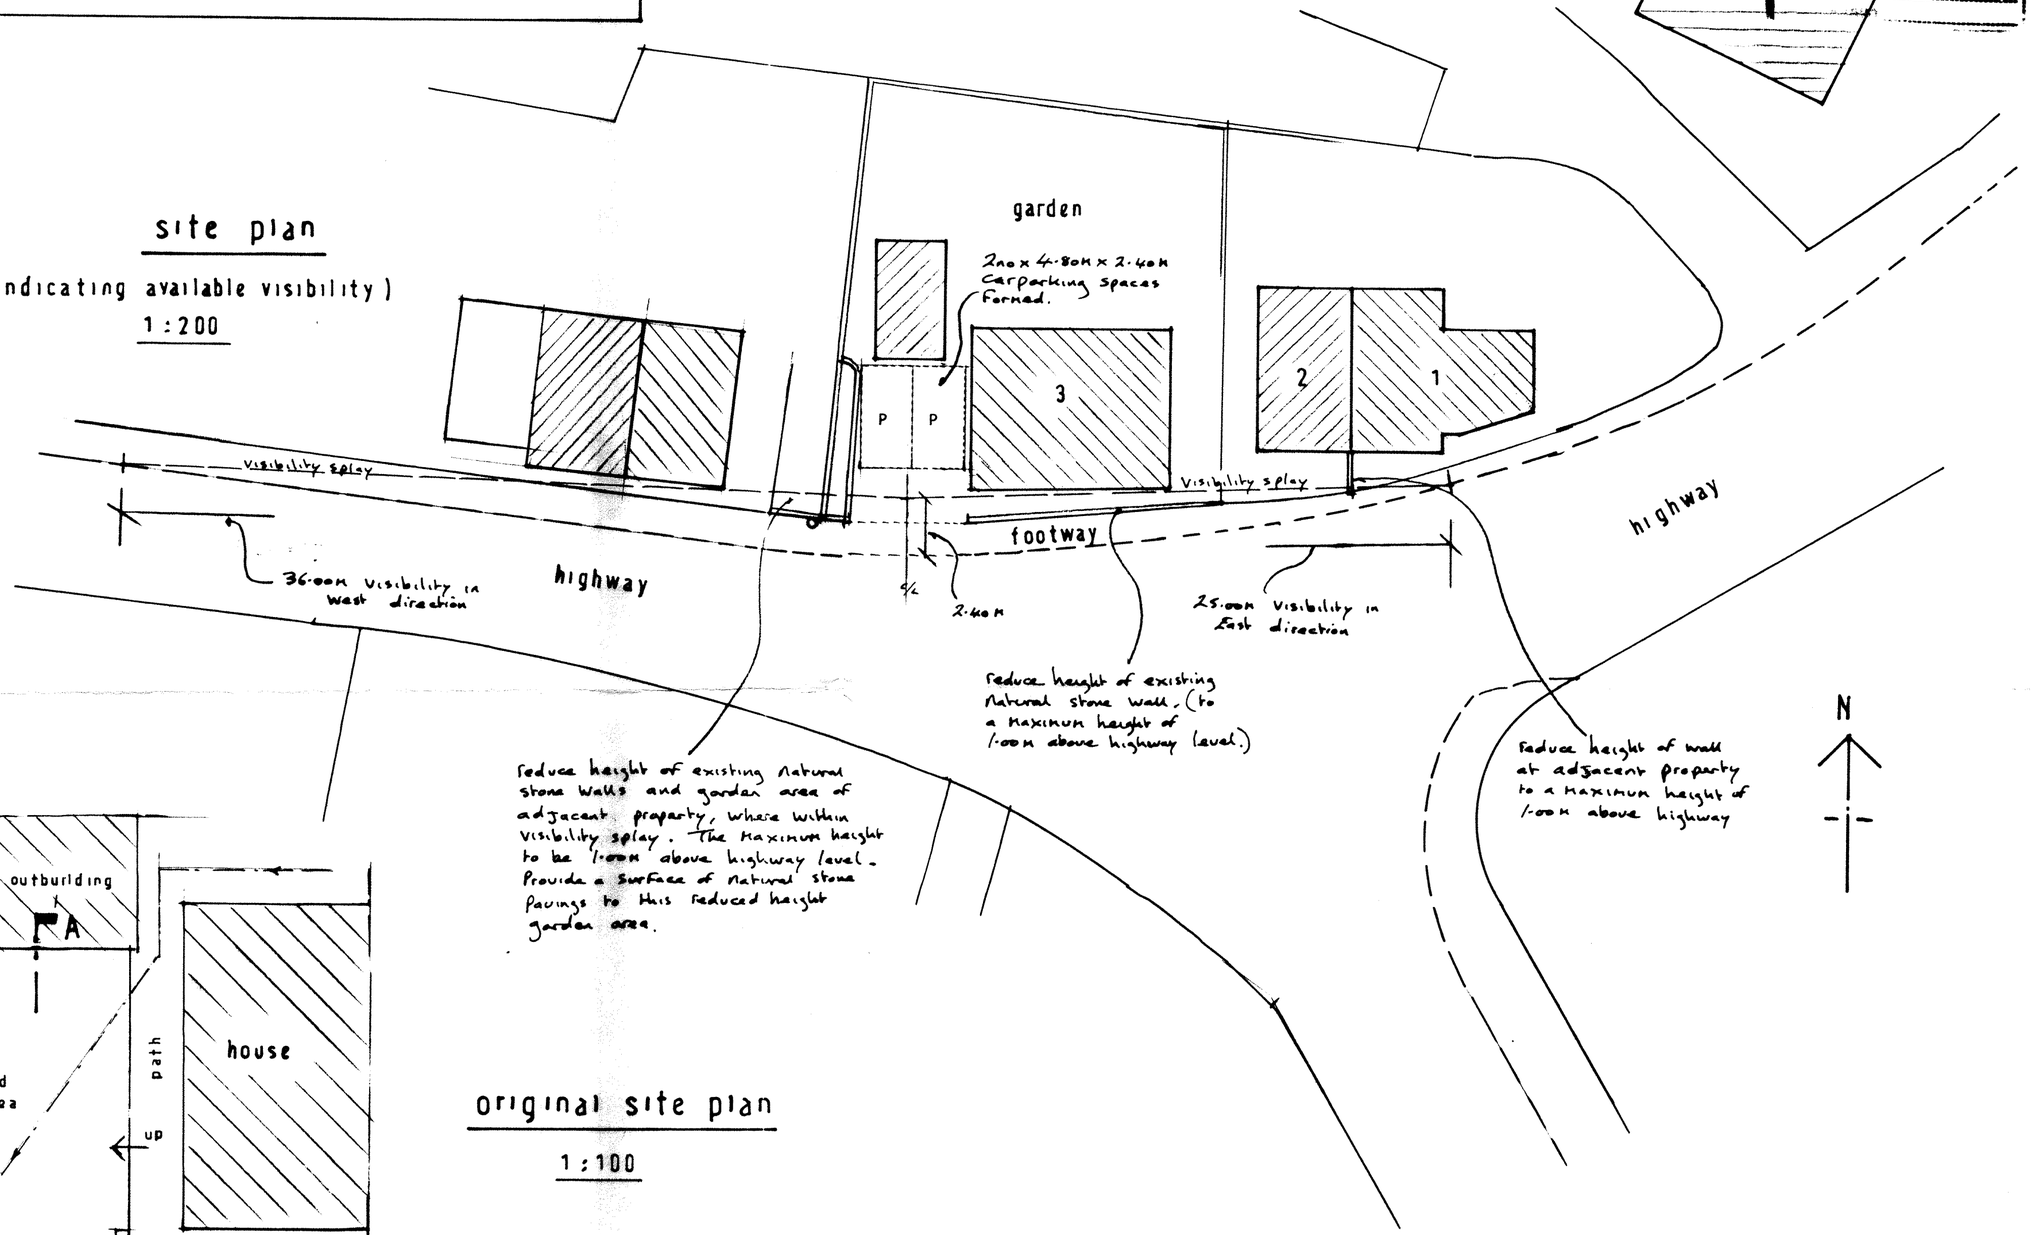

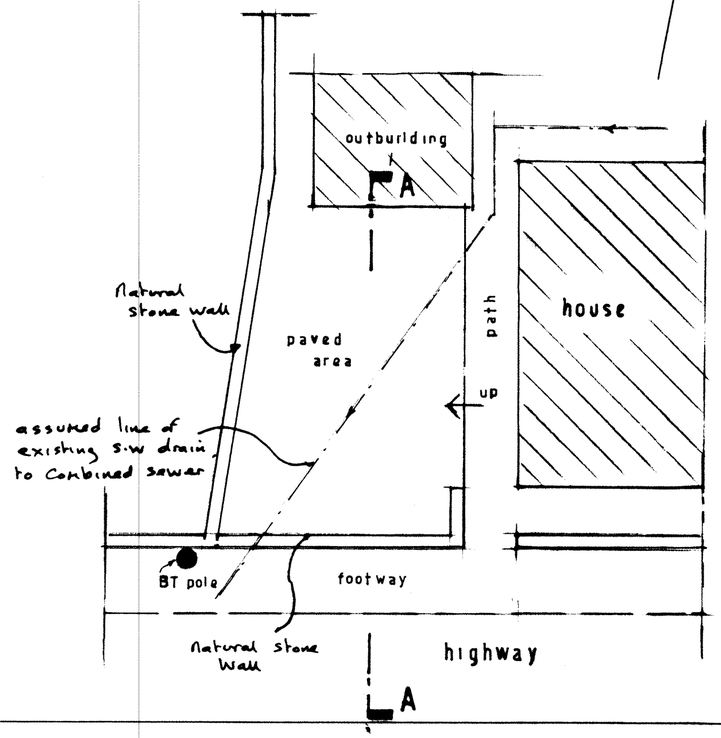

original site plan

1 : 100

drg no 11 · 10 / 1