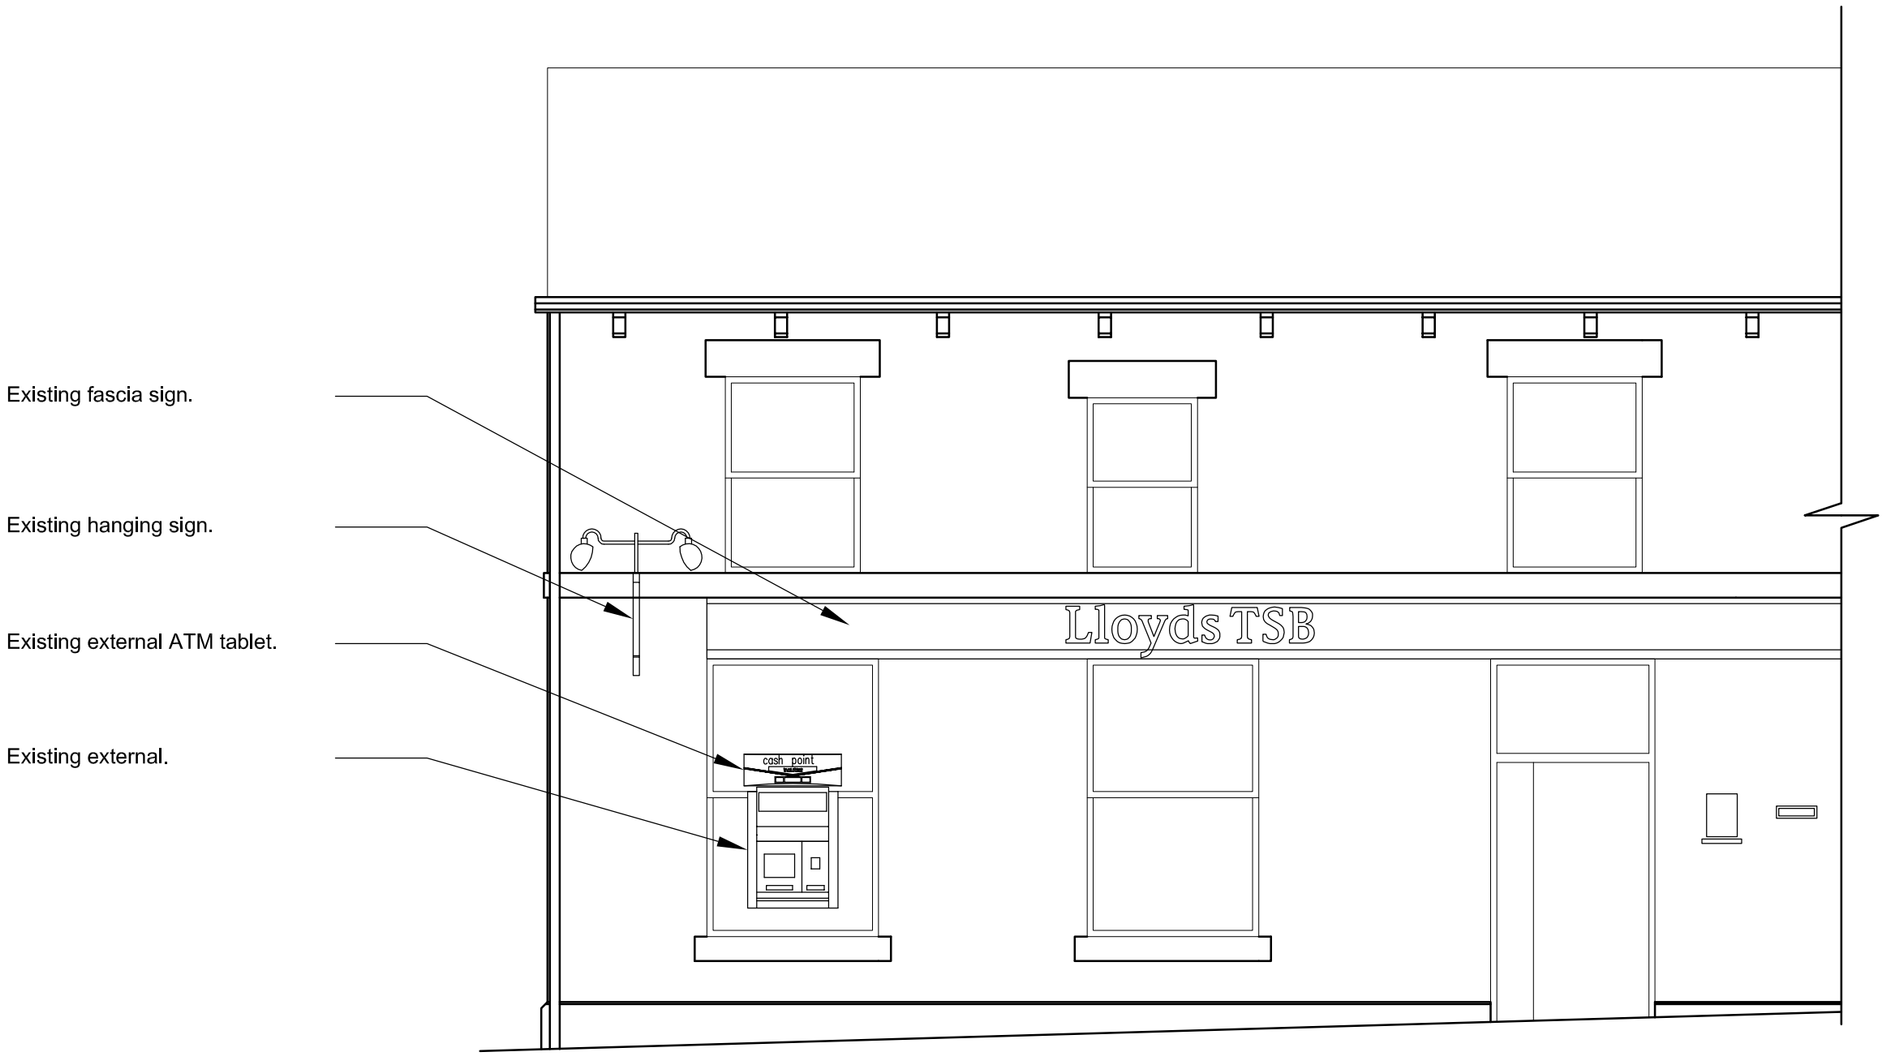

Existing Elevation

Scale: 1:50

SCALE

0m 1m 2m 3m 4m 5m 6m 7m 8m 9m 10m

DO NOT SCALE OFF DRAWING. IF IN DOUBT, CONTACT STYLES&WOOD DESIGN FOR FURTHER CLARIFICATION

A2

NOTES:

REV	DATE	NOTES	DWN	CKD

On behalf of:

Lloyds TSB

Title

New Mills - 50450906
14 - 16 Union Road
New Mills, High Peak
Derbyshire, SK22 3ES

S&W DESIGN
Aspect House , Manchester Road , Altrincham
Cheshire , WA14 5PG
t: +44 0 161 926 6000
f: +44 0 161 926 6001
www.stylesandwood.co.uk

Drawing

Existing
Elevation
YSD2011 PRIME PROGRAMME

Scale	Date	Drawn	Checked	Authorised
1:50	08/11/11	CC	XXX	XXX

Status

PLANNING

Drawing No.	Rev
D9545-400	/

COPYRIGHT © STYLES & WOOD LIMITED 2008. ALL RIGHTS RESERVED.