Proposed Ground Floor General Arrangement

Scale: 1:50

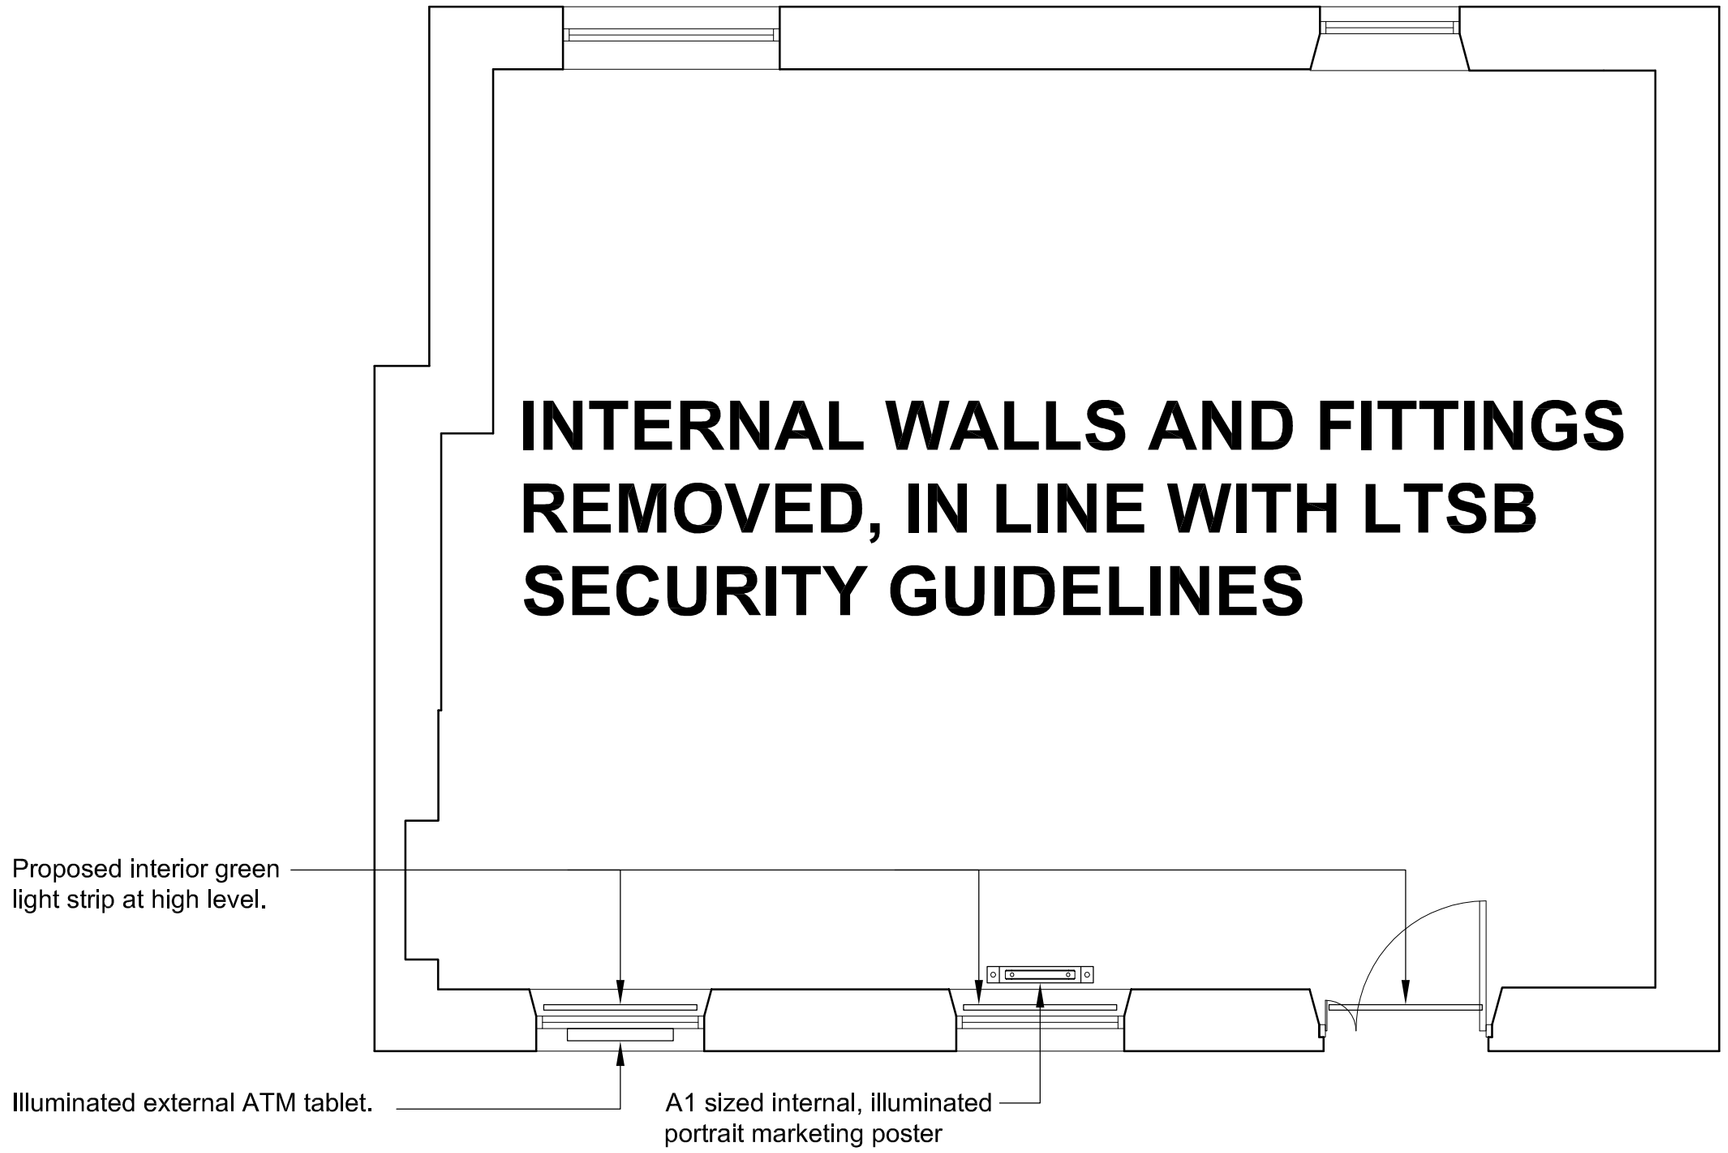

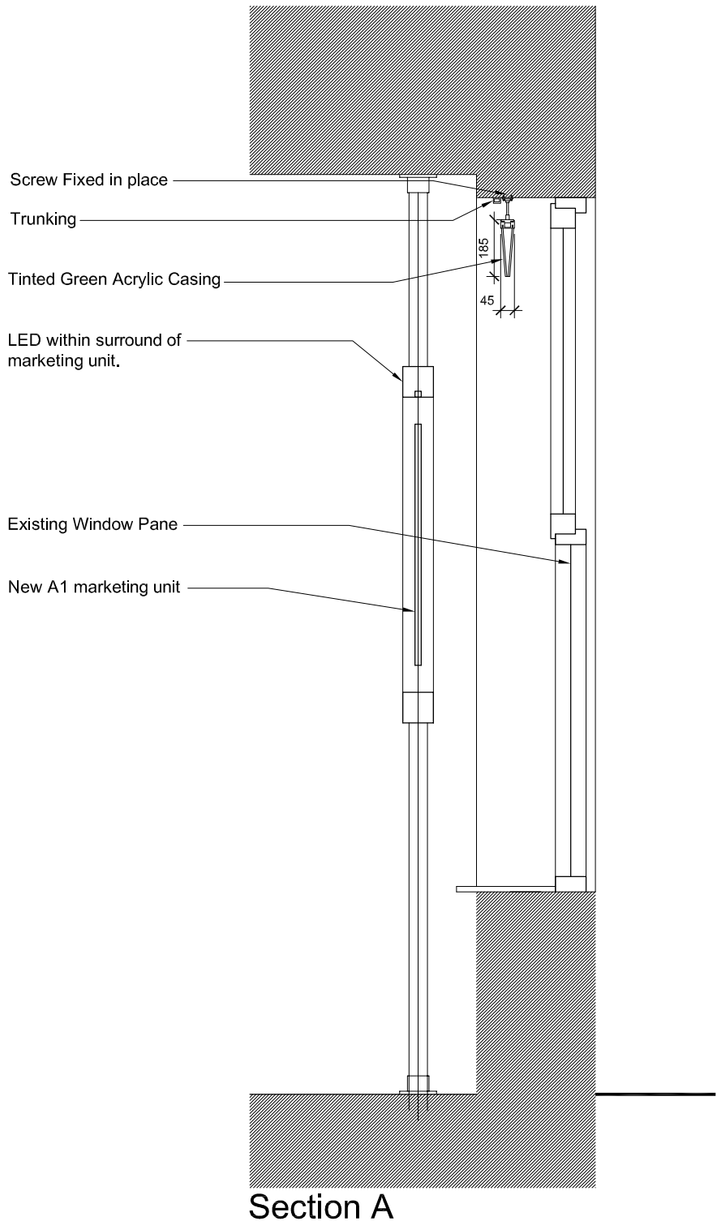

Section A
Scale: 1:20

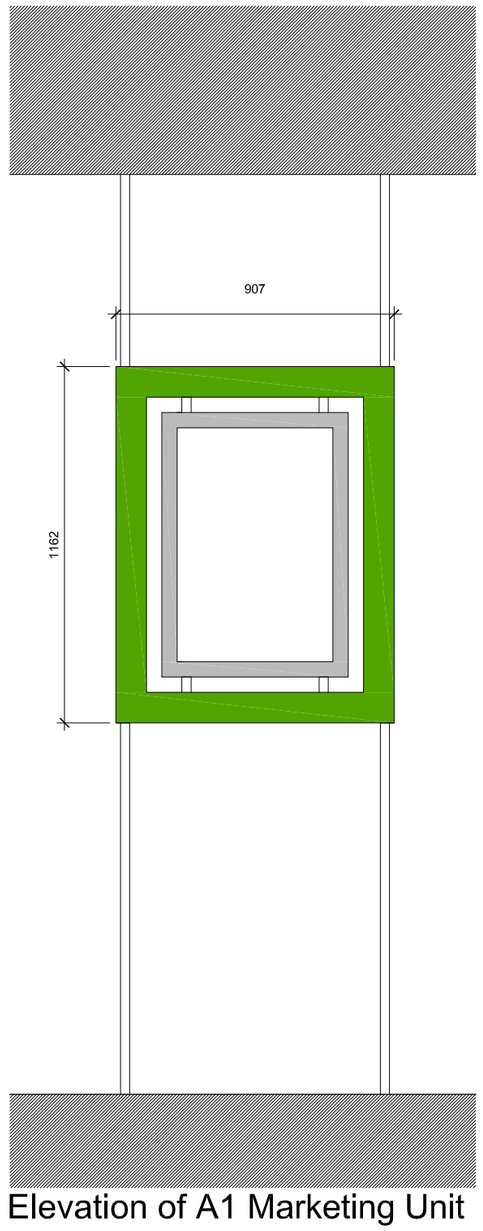

Elevation of A1 Marketing Unit
Scale: 1:20

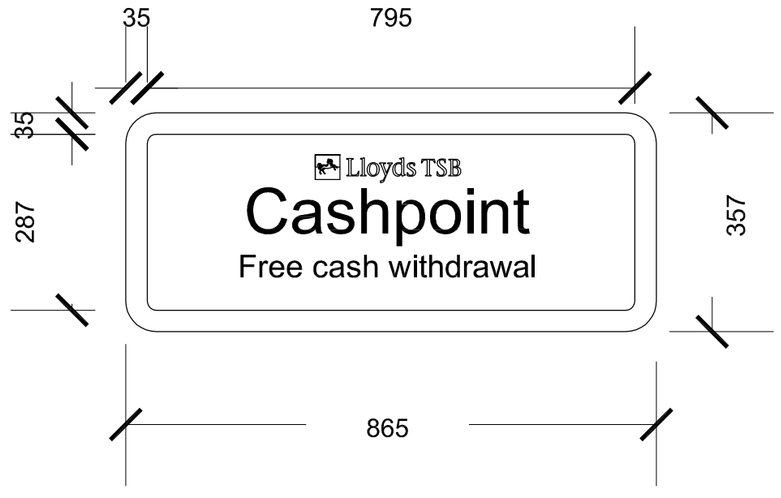



GENERAL SPECIFICATION:

External Single sided, Illuminated ATM Tablet for ATMs
ATM tablet to fit above ATM, comprising of

1. Back Panel – 3.0mm Aluminium Powder coated to LTSB Green, 60% gloss with graduated digi print & Reflective Laquer.
2. Face Panel – 10mm Clear Acrycle with 3.0m chamfered and polished edges to outside and around cut out. Rear applied digi printed decal, opaque LTSB blue Light Blocking) ground with white transluscent text and full colour logo. White LED backlighting to all texts. Face panel bonded to frame all round using 25mm wide 3M VHB tape.
3. Halo Illumination provided by green LED light engine & diffuser concealed between panels.
4. Wall Fixing comprimising of 6 No. 8x40 screws concealed behind removable face panel and edge sealing with contact adhesive/sealant.
5. Power supply to be located in the back.

COLOUR REFERENCES

Pantone Ref: 2747U

Pantone Ref: 354C

PROPOSED ATM TABLET (1:10)

Dimension from Pavement to U/S of ATM collar may vary slightly to accomodate site specific dimensions.

SCALE

0m 1m 2m 3m 4m 5m 6m 7m 8m 9m 10m

DO NOT SCALE OFF DRAWING. IF IN DOUBT, CONTACT STYLESANDWOOD DESIGN FOR FURTHER CLARIFICATION A2

NOTES:

REV	DATE	NOTES	DRN	CHD

On behalf of:

Lloyds TSB

Title

New Mills - 50450906
14 - 16 Union Road
New Mills, High Peak
Derbyshire, SK22 3ES

S&W DESIGN
Aspect House . Manchester Road . Altrincham
Cheshire . WA14 5PD
t: +44 0 161 926 6000
f: +44 0 161 926 6001
www.stylesandwood.co.uk

Drawing
Ground Floor
Proposed
General Arrangement
YSD2011 PRIME PROGRAMME

Scale	Date	Drawn	Checked	Authorised
1:varies	08/11/11	CC	XXX	XXX

Status
PLANNING

Drawing No. D9545-004 Rev /

COPYRIGHT © STYLES & WOOD LIMITED 2008. ALL RIGHTS RESERVED.