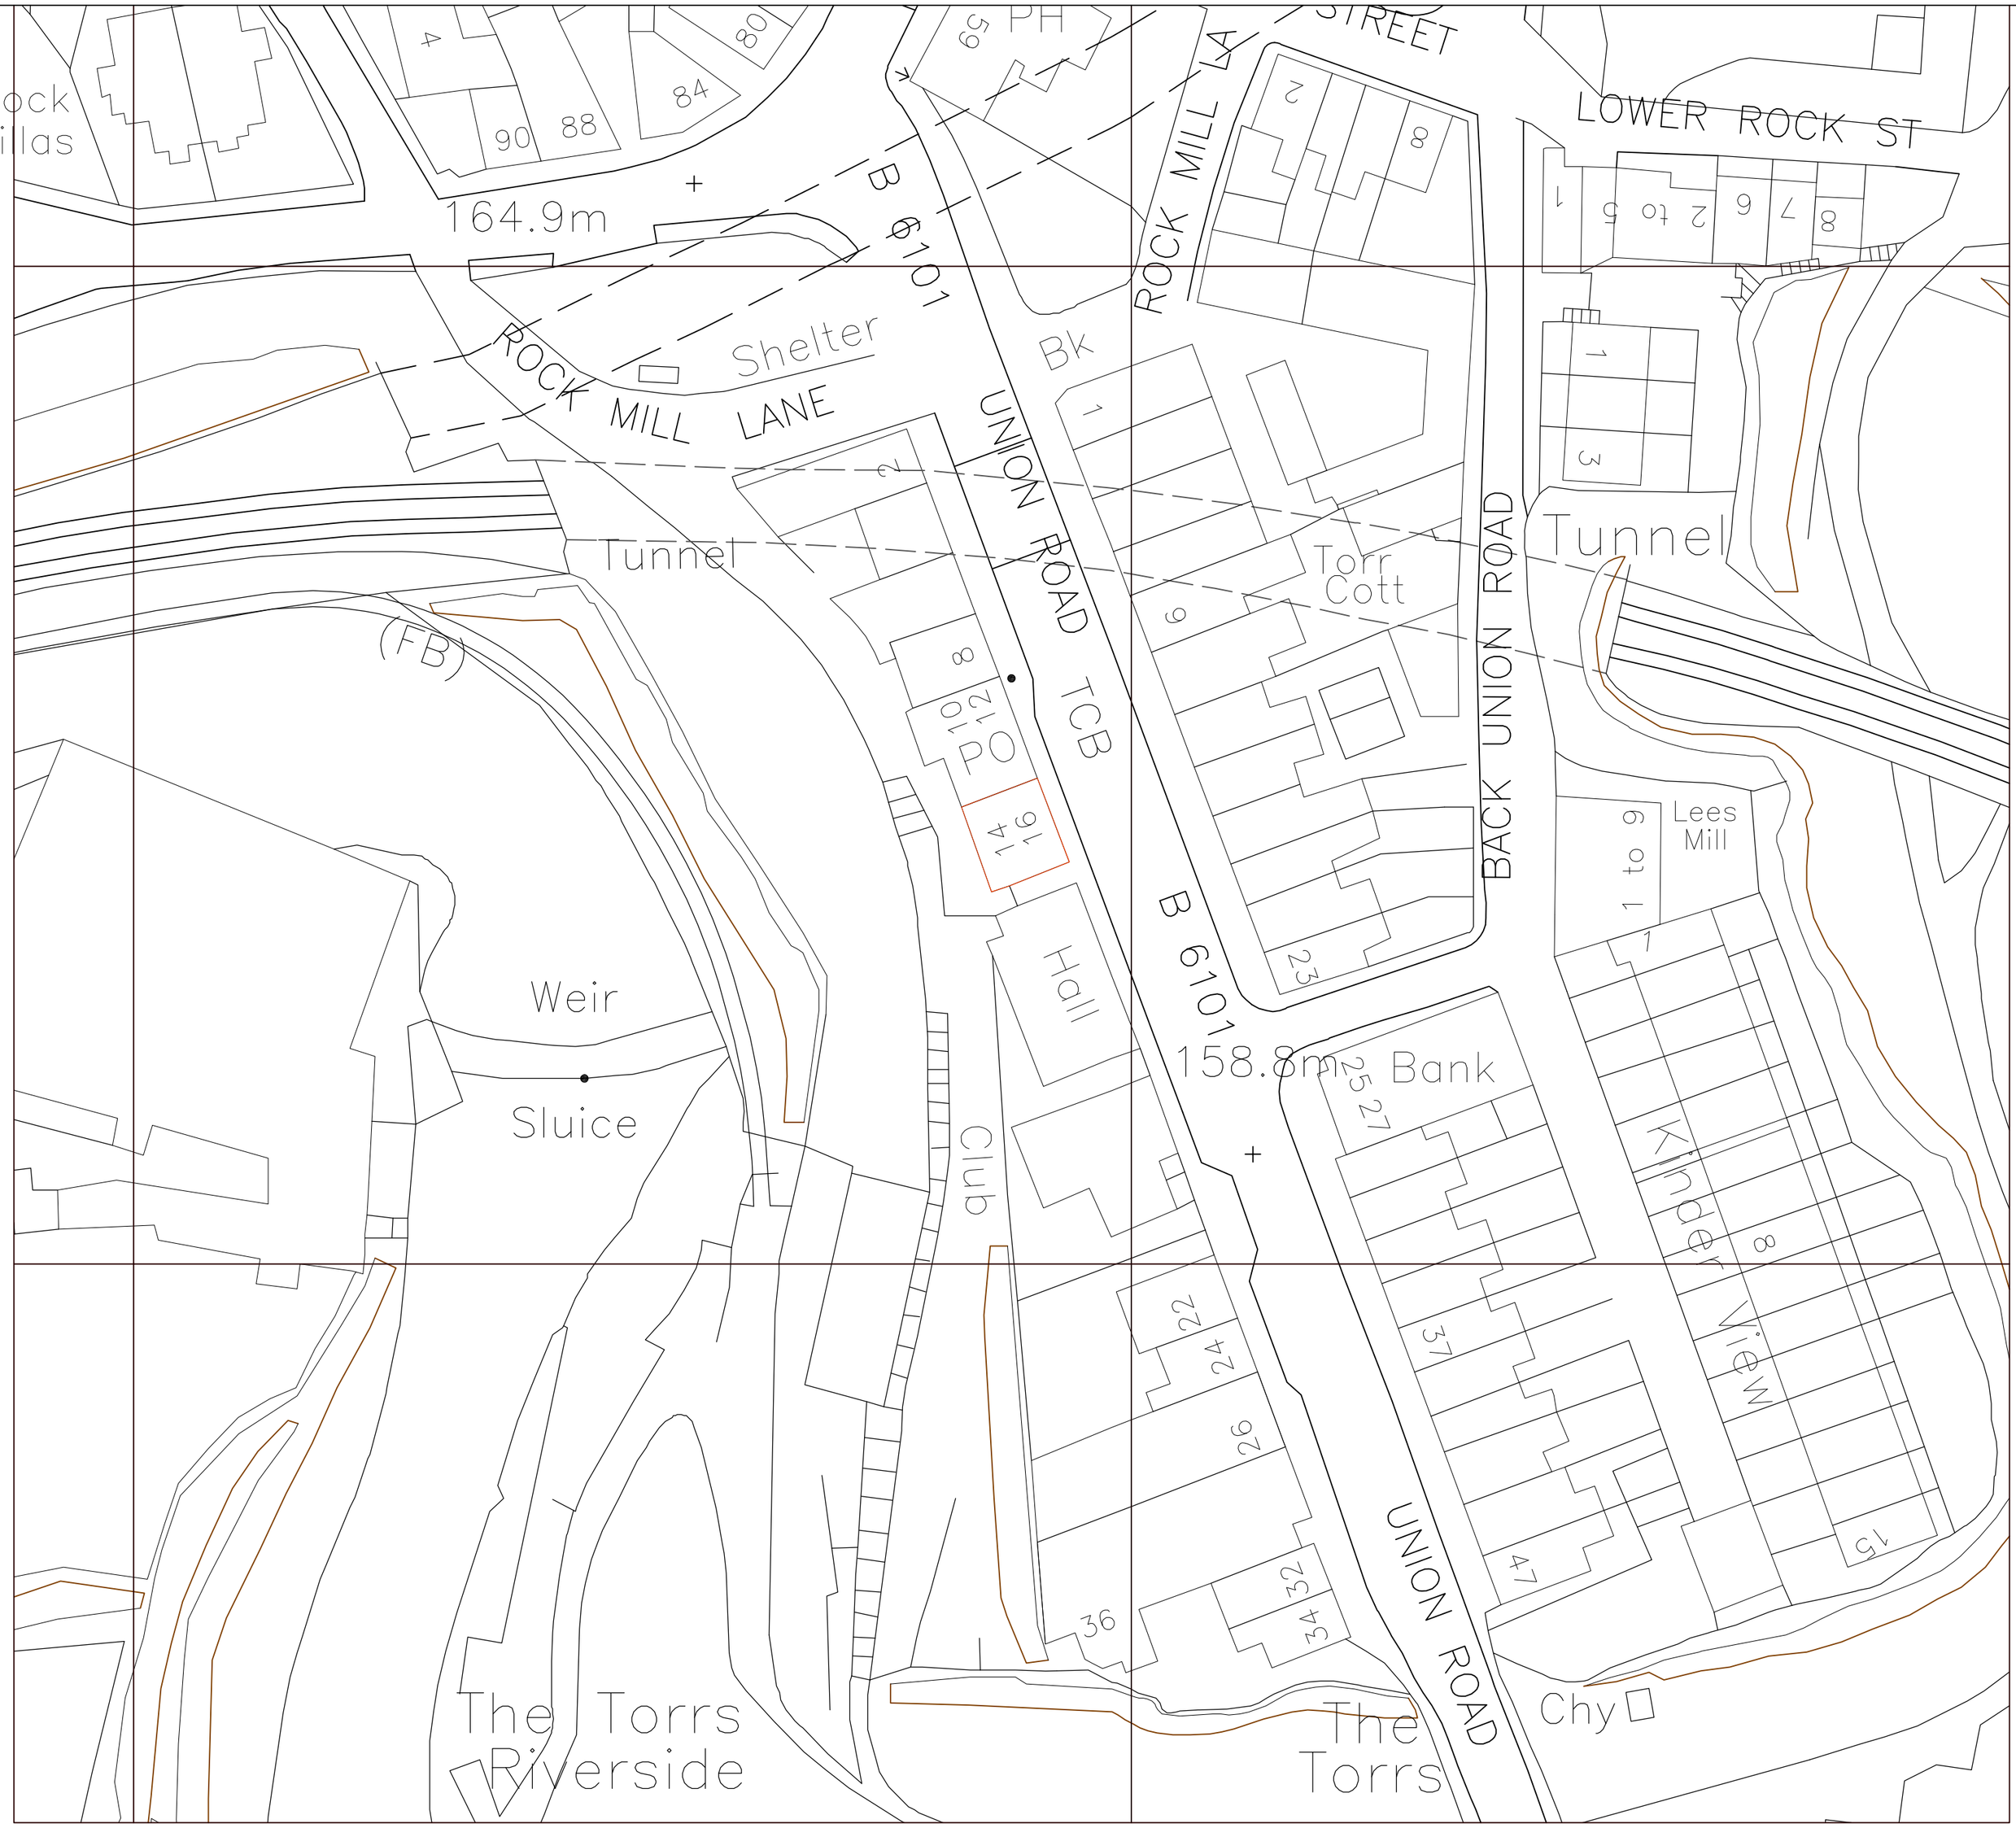

Location Plan

Scale: 1:500

N

DO NOT SCALE OFF DRAWING. IF IN DOUBT, CONTACT STYLES&WOOD DESIGN FOR FURTHER CLARIFICATION

A2

NOTES:

REV	DATE	NOTES	DRN	CHD

On behalf of:

Lloyds TSB

Title

New Mills - 50450906
14 - 16 Union Road
New Mills, High Peak
Derbyshire, SK22 3ES

S&WDESIGN
Aspect House . Manchester Road . Altrincham
Cheshire . WA14 5PG
t: +44 0 161 926 6000
f: +44 0 161 926 6001
www.stylesandwood.co.uk

Drawing

Location Plan

YSD2011 PRIME PROGRAMME

Scale	Date	Drawn	Checked	Authorised
1:50	08/11/11	CC	XXX	XXX

Status

PLANNING

Drawing No.	Rev
D9545-500	/

COPYRIGHT © STYLES & WOOD LIMITED 2008. ALL RIGHTS RESERVED.