DO NOT SCALE OFF DRAWING. IF IN DOUBT, CONTACT STYLESANDWOOD DESIGN FOR FURTHER CLARIFICATION

A2

NOTES:

Sand, stain and varnish soffit to eaves.

First floor windows to be stain varnished, frames re mortared and sealed.

Paint downpipe to match existing.

Clean facia and hanging sign.

Apply opaque film, internally to top pane of ATM window.

Replace ATM tablet with new spec tablet and provide power.

Install external green acrylic rear panel around ATM.

Sand, stain and varnish ground floor windows, door frames and soffit.

Brush clean stone plinth upto cills.

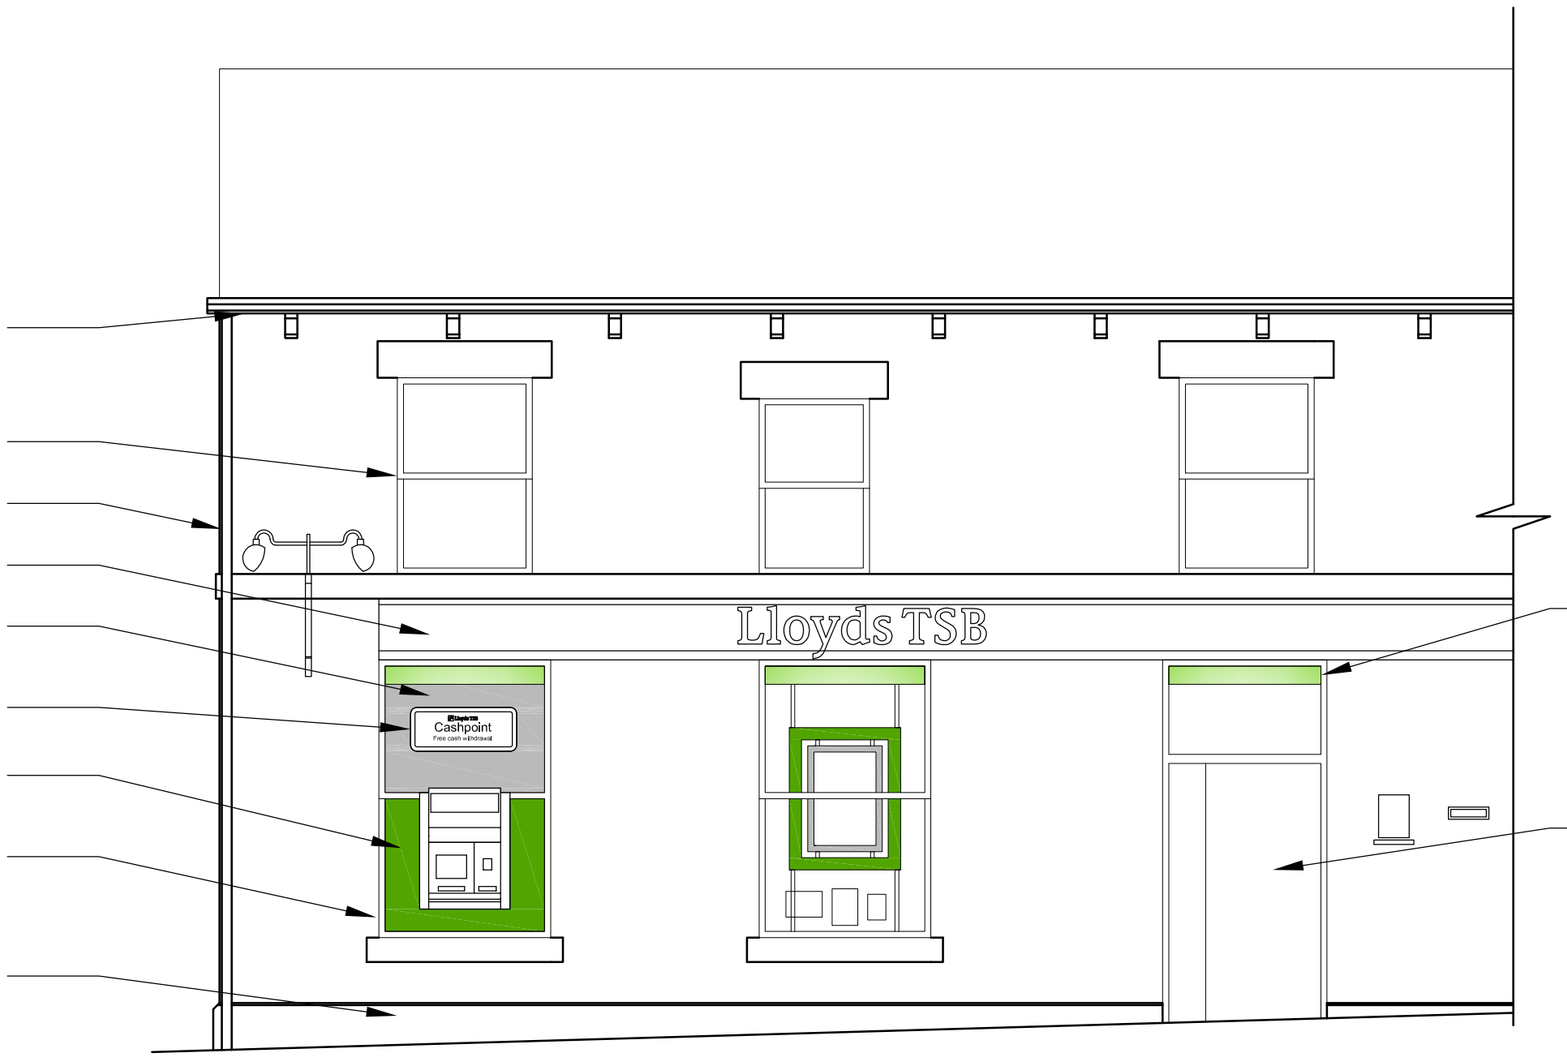

Install green light strips internally to door and both windows.

Clean metal door.

Proposed Elevation
Scale: 1:50

SCALE

0m 1m 2m 3m 4m 5m 6m 7m 8m 9m 10m

REV	DATE	NOTES	INIT	CHD

On behalf of:

Lloyds TSB

Title

New Mills - 50450906
14 - 16 Union Road
New Mills, High Peak
Derbyshire, SK22 3ES

S&WDESIGN
Aspect House . Manchester Road . Altrincham
Cheshire . WA14 5PG
t: +44 0 161 926 6000
f: +44 0 161 926 6001
www.stylesandwood.co.uk

Drawing

Proposed
Elevation
YSD2011 PRIME PROGRAMME

Scale	Date	Drawn	Checked	Authorised
1:50	08/11/11	CC	XXX	XXX

Status

PLANNING

Drawing No. D9545-401

Rev /

COPYRIGHT © STYLES & WOOD LIMITED 2008. ALL RIGHTS RESERVED.