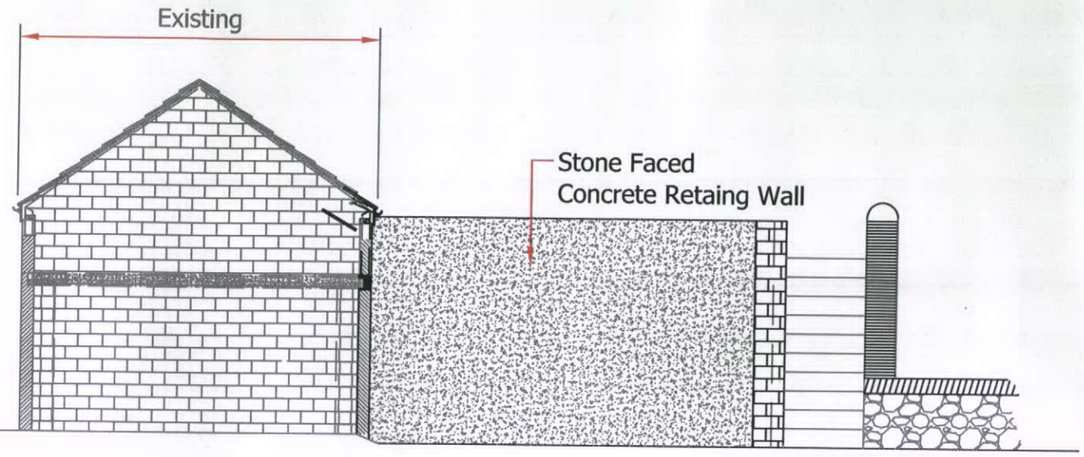

Existing North Elevation

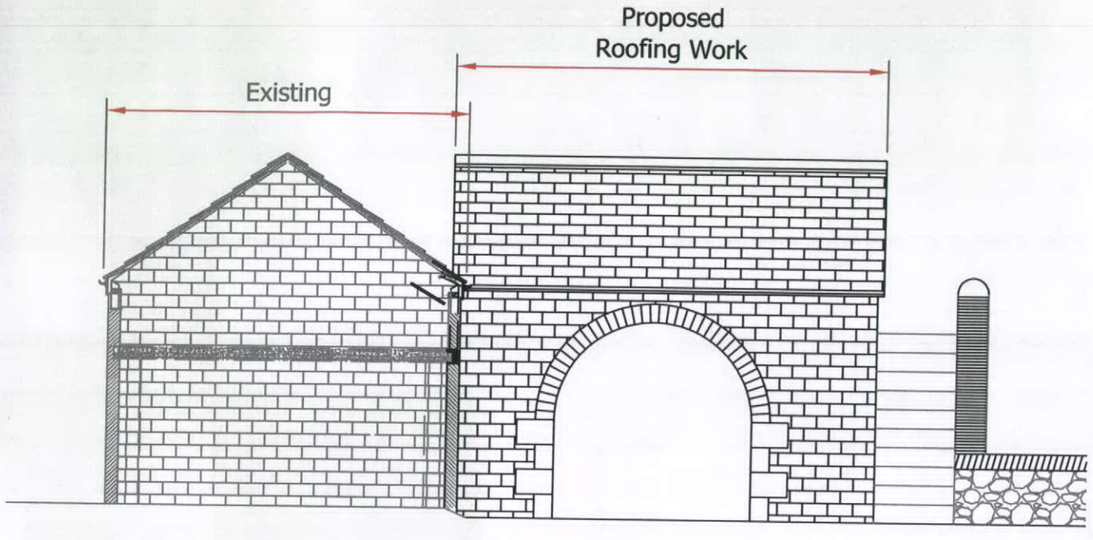

Proposed North Elevation

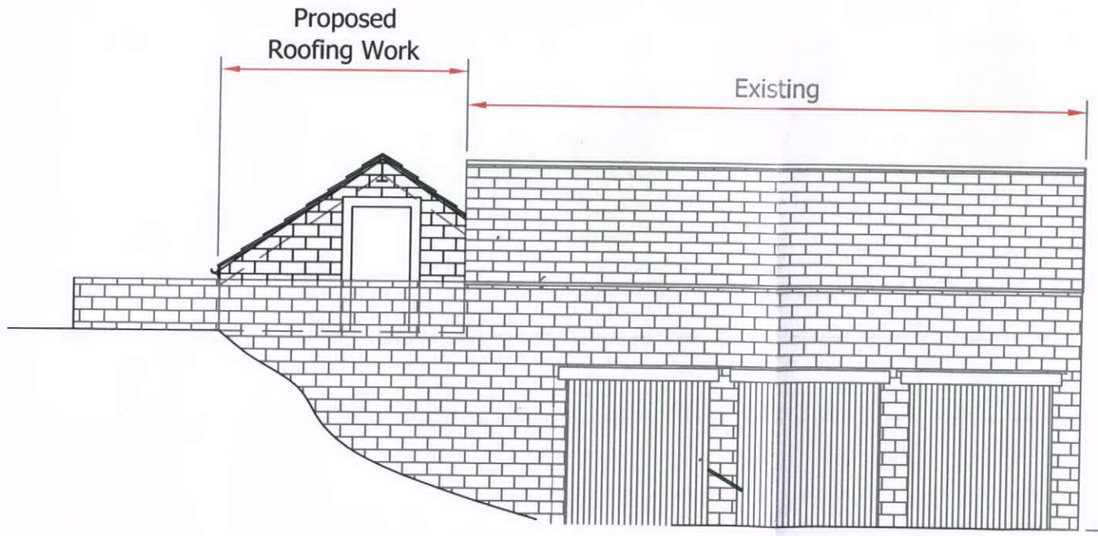

Proposed East Elevation

Roofing Over of Store
Mr D Brereton
High Lea
Sandy Lane Chisworth
Elevations 1 of 2

DRAWN PAL	DATE Nov 11
JOB No DB/11	SCALE 1:100
DWG No 03	Rev