Sal

Sandy




Proposed Plan 1:100

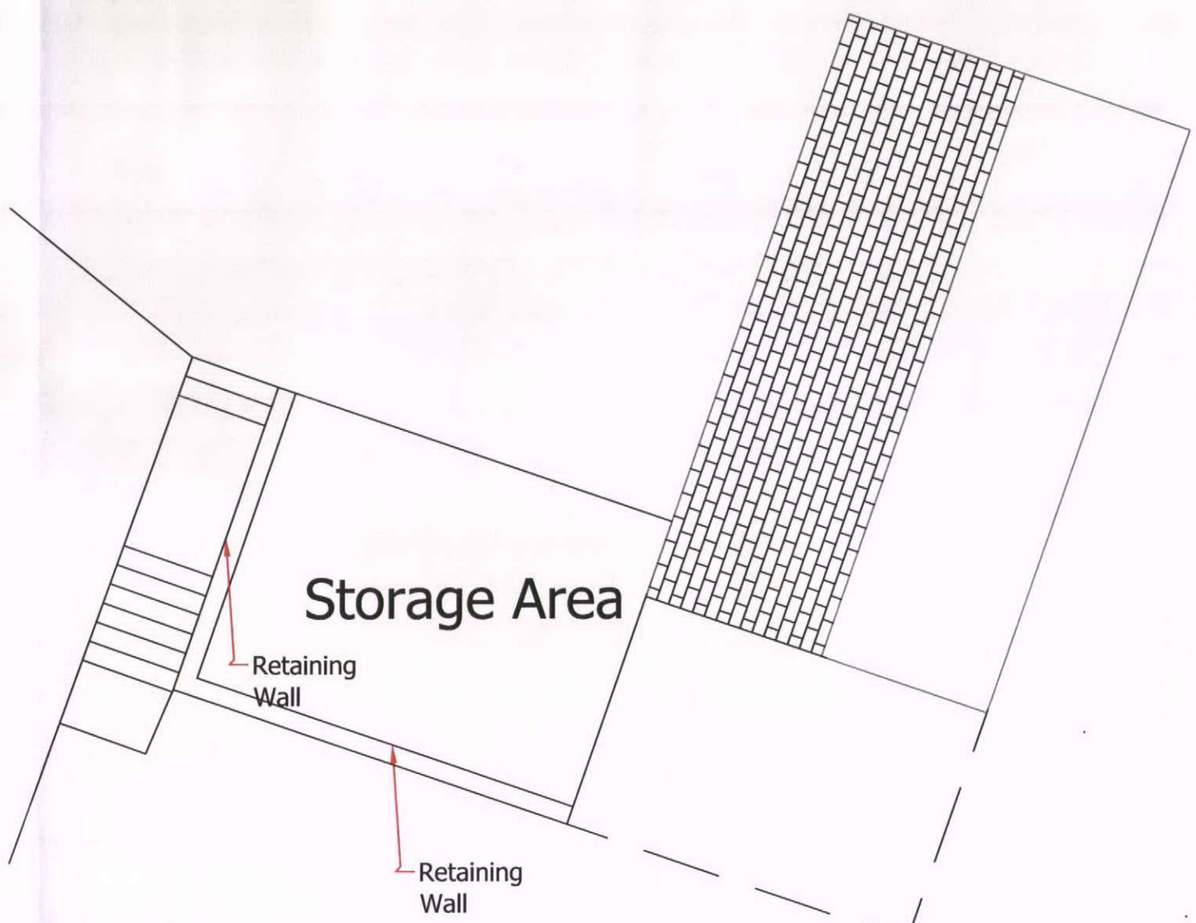


Existing Plan 1:100

Roofing Over of Store
Mr D Brereton
High Lea
Sandy Lane Chisworth
Plan Views

| | |
|---|---|
| DRAWN PAL | DATE Nov 2011 |
| JOB No DB/11 | SCALE As Shown |
| DWG No 04 | Rev |