Location Plan 1:1250

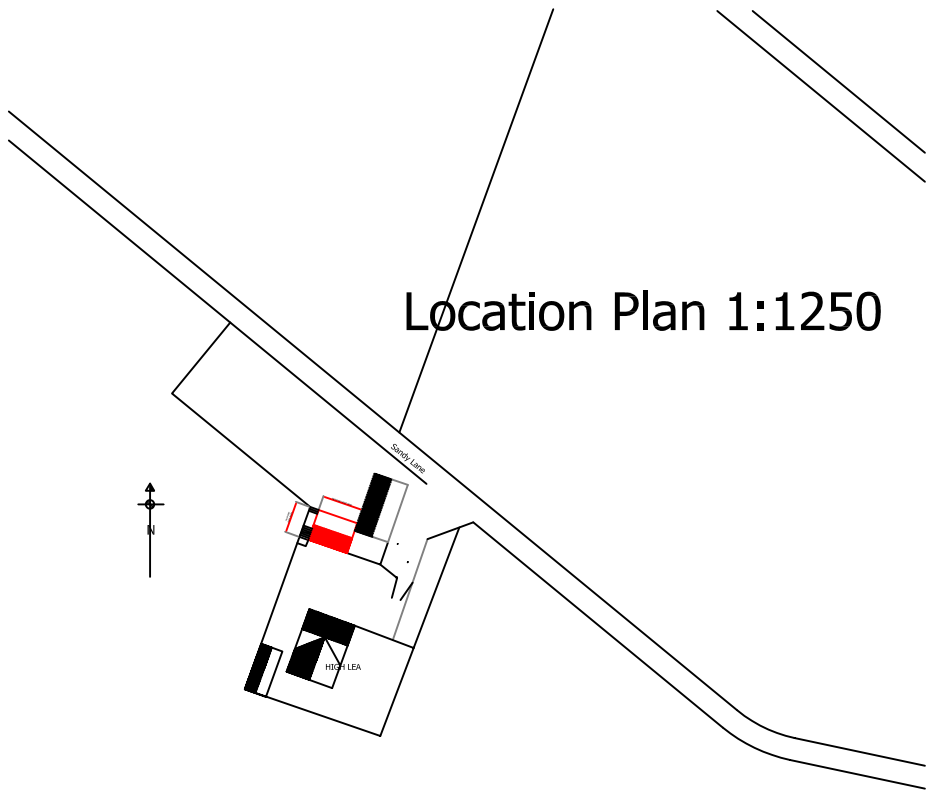


Block Plan 1:500

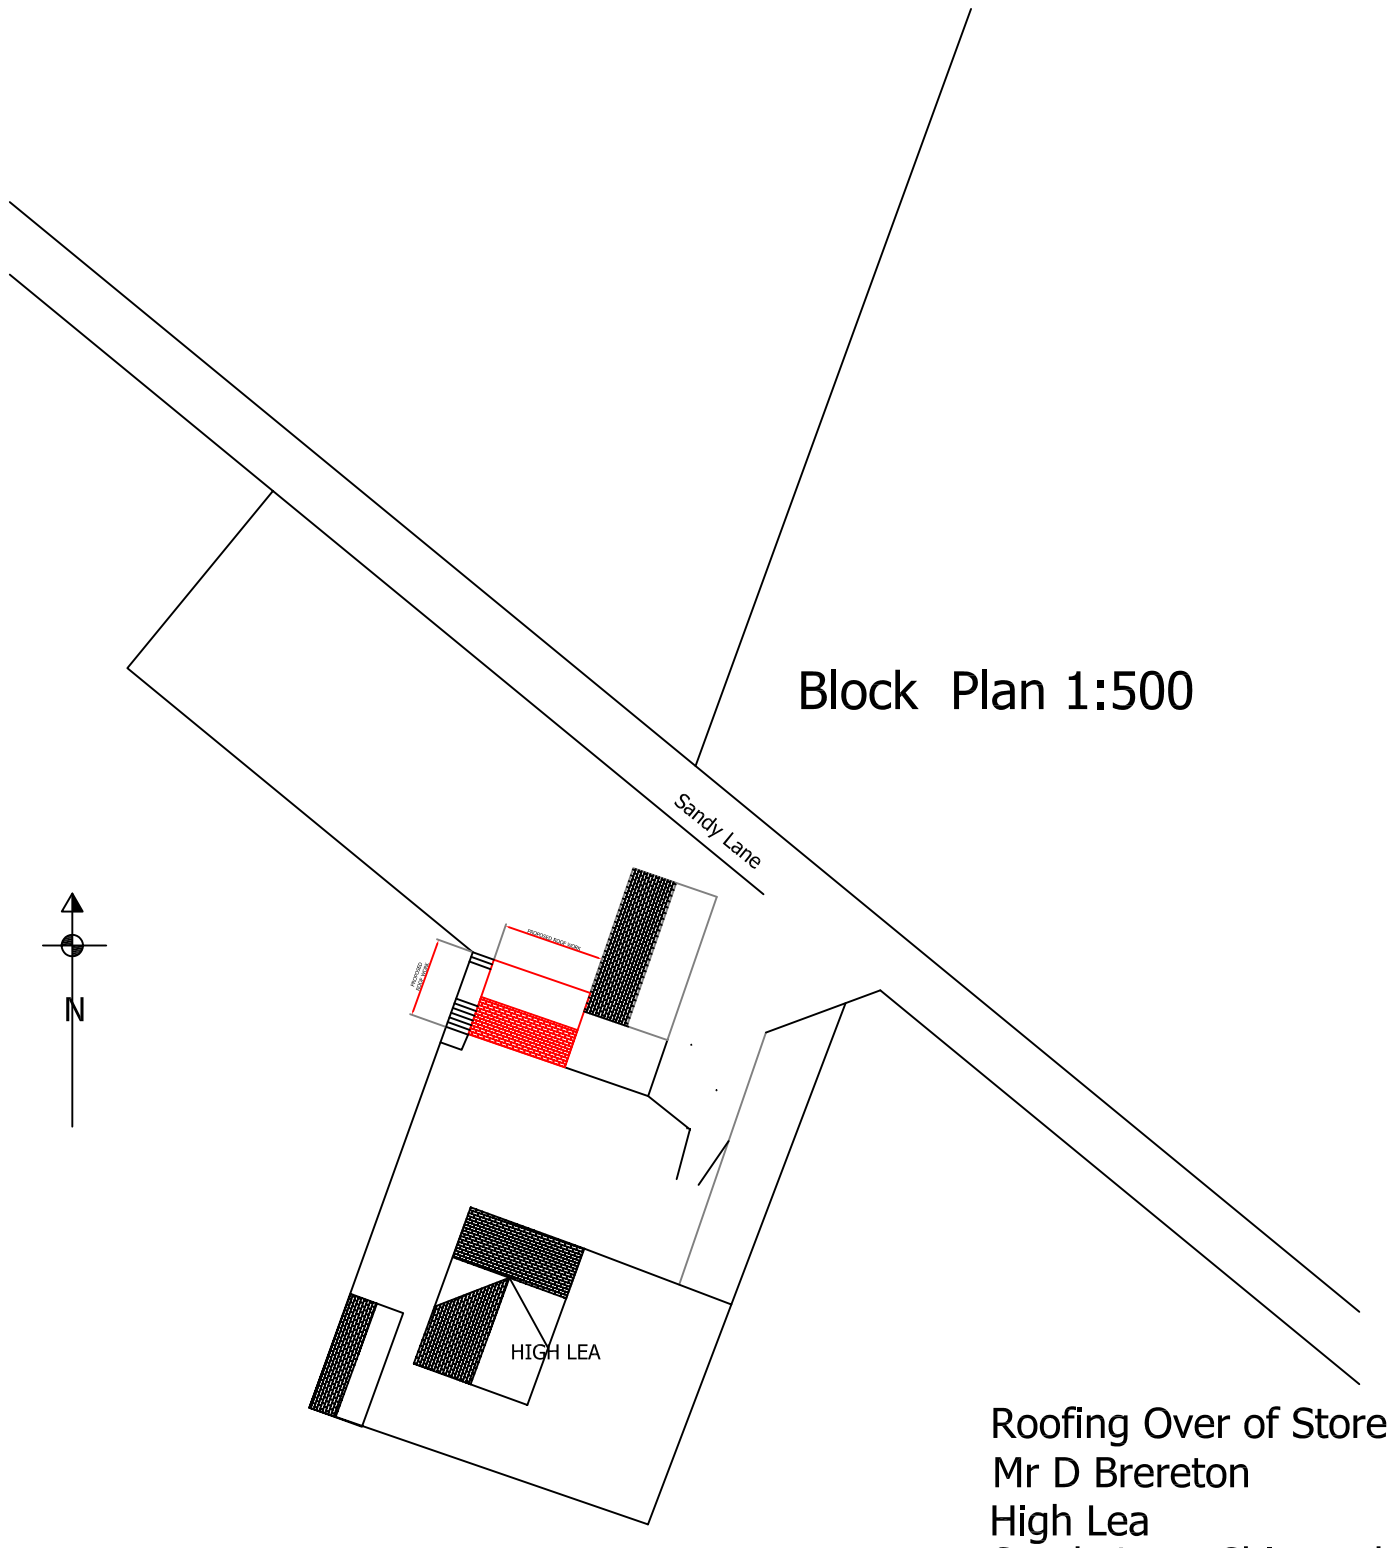


Roofing Over of Store
Mr D Brereton
High Lea
Sandy Lane Chisworth
Sandy Lane Chisworth

| | |
|---|---|
| DRAWN PAL | DATE Nov 2011 |
| JOB No DB/11 | SCALE As Shown |
| DWG No 01 | Rev |