Stairwell Screen - Elevation E
Mullion removed due to manufacturing limitations

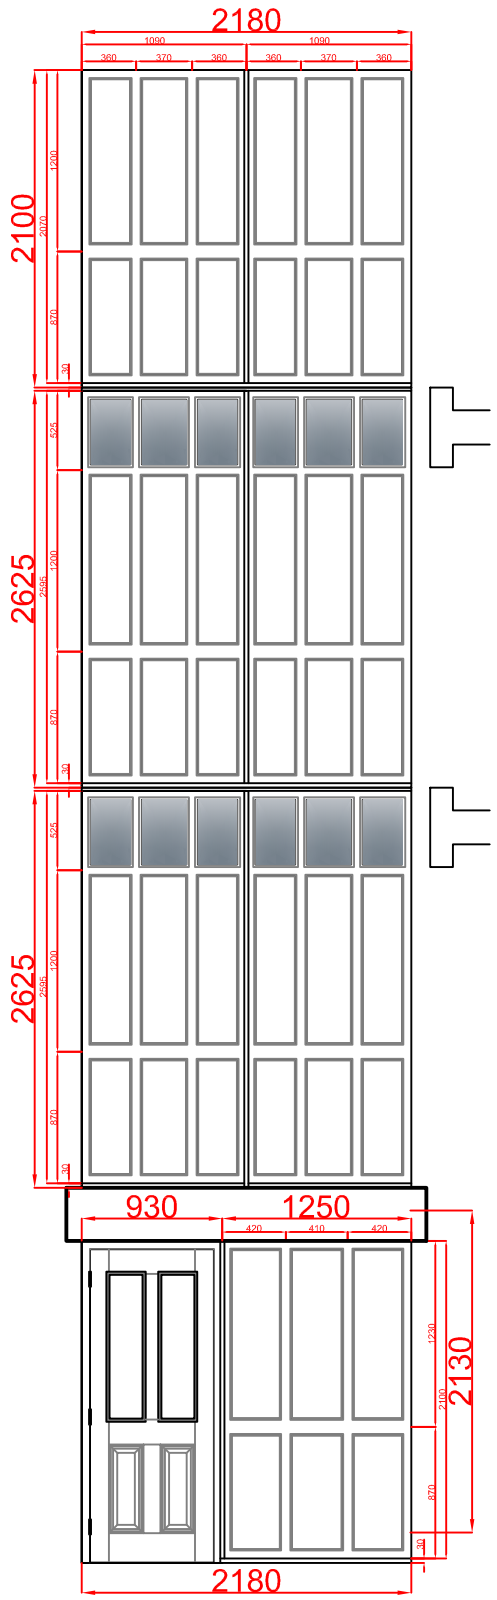



Communal Lounge - Elevation C
Total 4 Nr

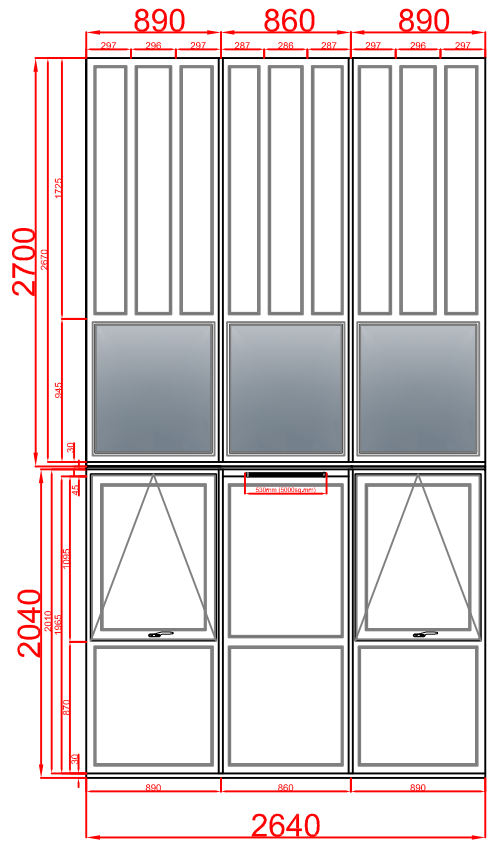



Communal Lounge - Elevation C
Total 2 Nr

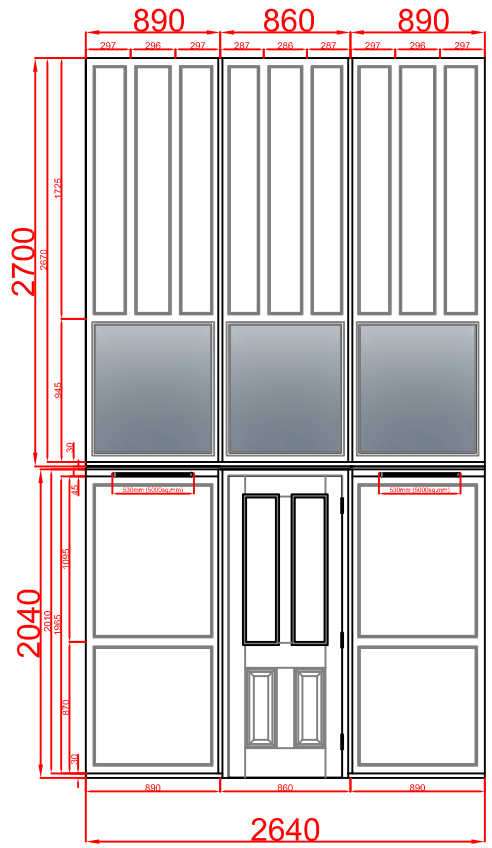



Sovereign Group Ltd. has made every effort to ensure that the information contained on this drawing is correct, but cannot be held responsible for errors or omissions.This drawing must not be copied or used for any other purpose other than for which it is supplied without the consent from Sovereign Group Limited.

sovereign group limited
Commercial Fabricators of PVCu Windows & Doors
Head Office: Vale St, Nelson, Lancs, BB9 OTA
T. 01282 618171
F. 01282 440420
E. sgl@sovereigndirect.co.uk
W. WWW.sovereigndirect.co.uk
WWW.sovereigncommercial.co.uk

Project Feasibility

Drawn:	Date:
K.P. Fletcher	16 November 2011

Scale:	Paper Size:	Drawing No:	Rev:
1:50	A.3	SC.21936/8	-

Title:
Proposed Fenestrations
Cornmill House
King Edward Avenue
Glossop
SK13 7QT

Client:
Raglan Housing Association