

FRONT ELEVATION

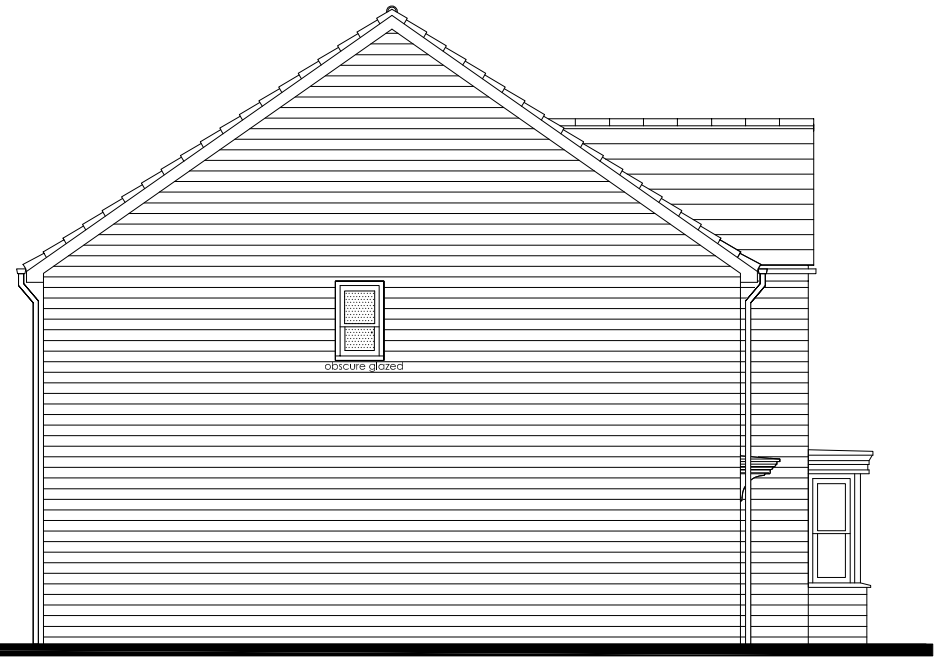

SIDE ELEVATION



REAR ELEVATION

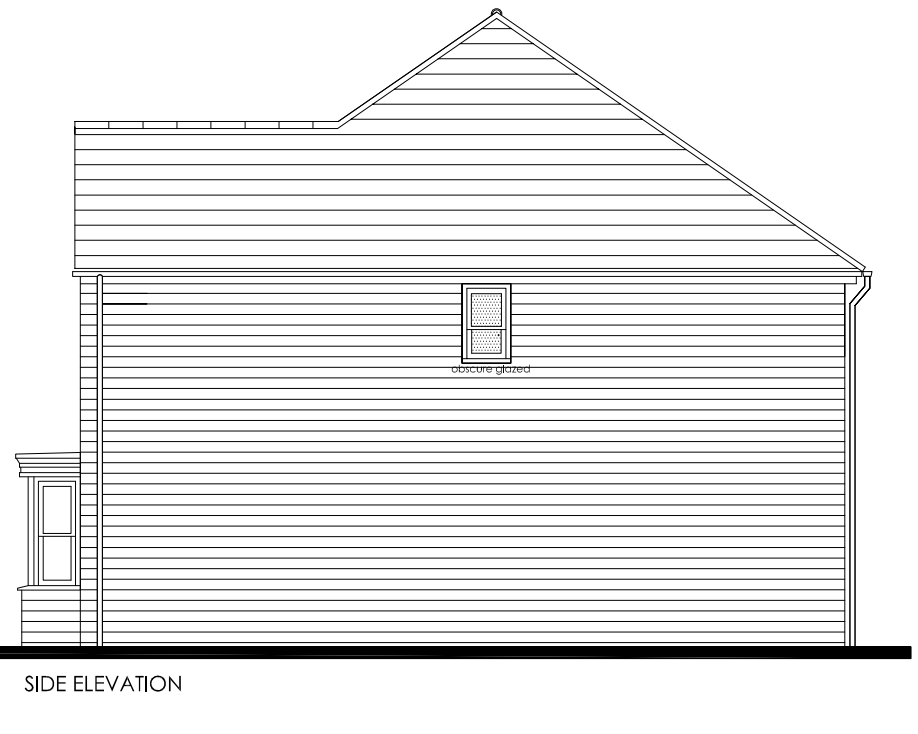

SIDE ELEVATION

0 10m

REVISIONS

DRAWN	FH	SCALE 1:100	AREA SQ.M. SQ.FT.
DATE	Nov 2011		
PROJECT	Land to the Rear of 11 Lascelles Road, Buxton		
CLIENT	Mr and Mrs Golden		
TITLE	Elevations Plot 2		

HDD
Heathcote Design And Development
20 Macclesfield Road, Buxton, SK17 9AH
T: 01298 23199 M: 0787 5551825
E: hdd@talktalk.net

DRAWING NUMBER	REV
03.03	-