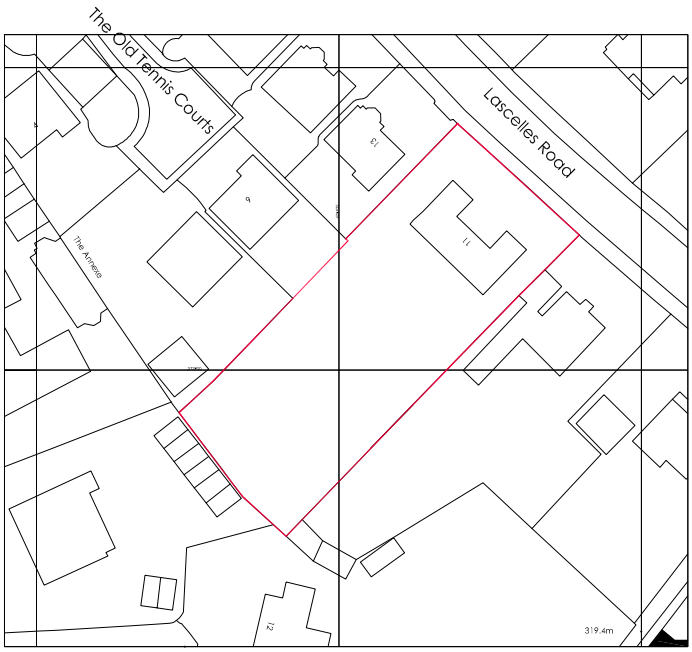

Ordnance Survey, (c) Crown Copyright 2011. All rights reserved. Licence number 100020449

REVISIONS

DRAWN	FH	SCALE 1:1250	AREA SQ.M. SQ.FT.
DATE	Aug 2011		
PROJECT	Land to the Rear of 11 Lascelles Road, Buxton		
CLIENT	Mr and Mrs Golden		
TITLE	Location Plan		

HDD
Heathcote Design And Development
20 Macclesfield Road, Buxton, SK17 9AH
T: **01298 23199** M: **0787 5551825**
E: **hdd@talktalk.net**

DRAWING NUMBER	REV
01.01	-