mccallhayfield
DESIGN . PLANNING . PROJECTS

email: mccallhayfield@gmail.com
tel: 01663 742199

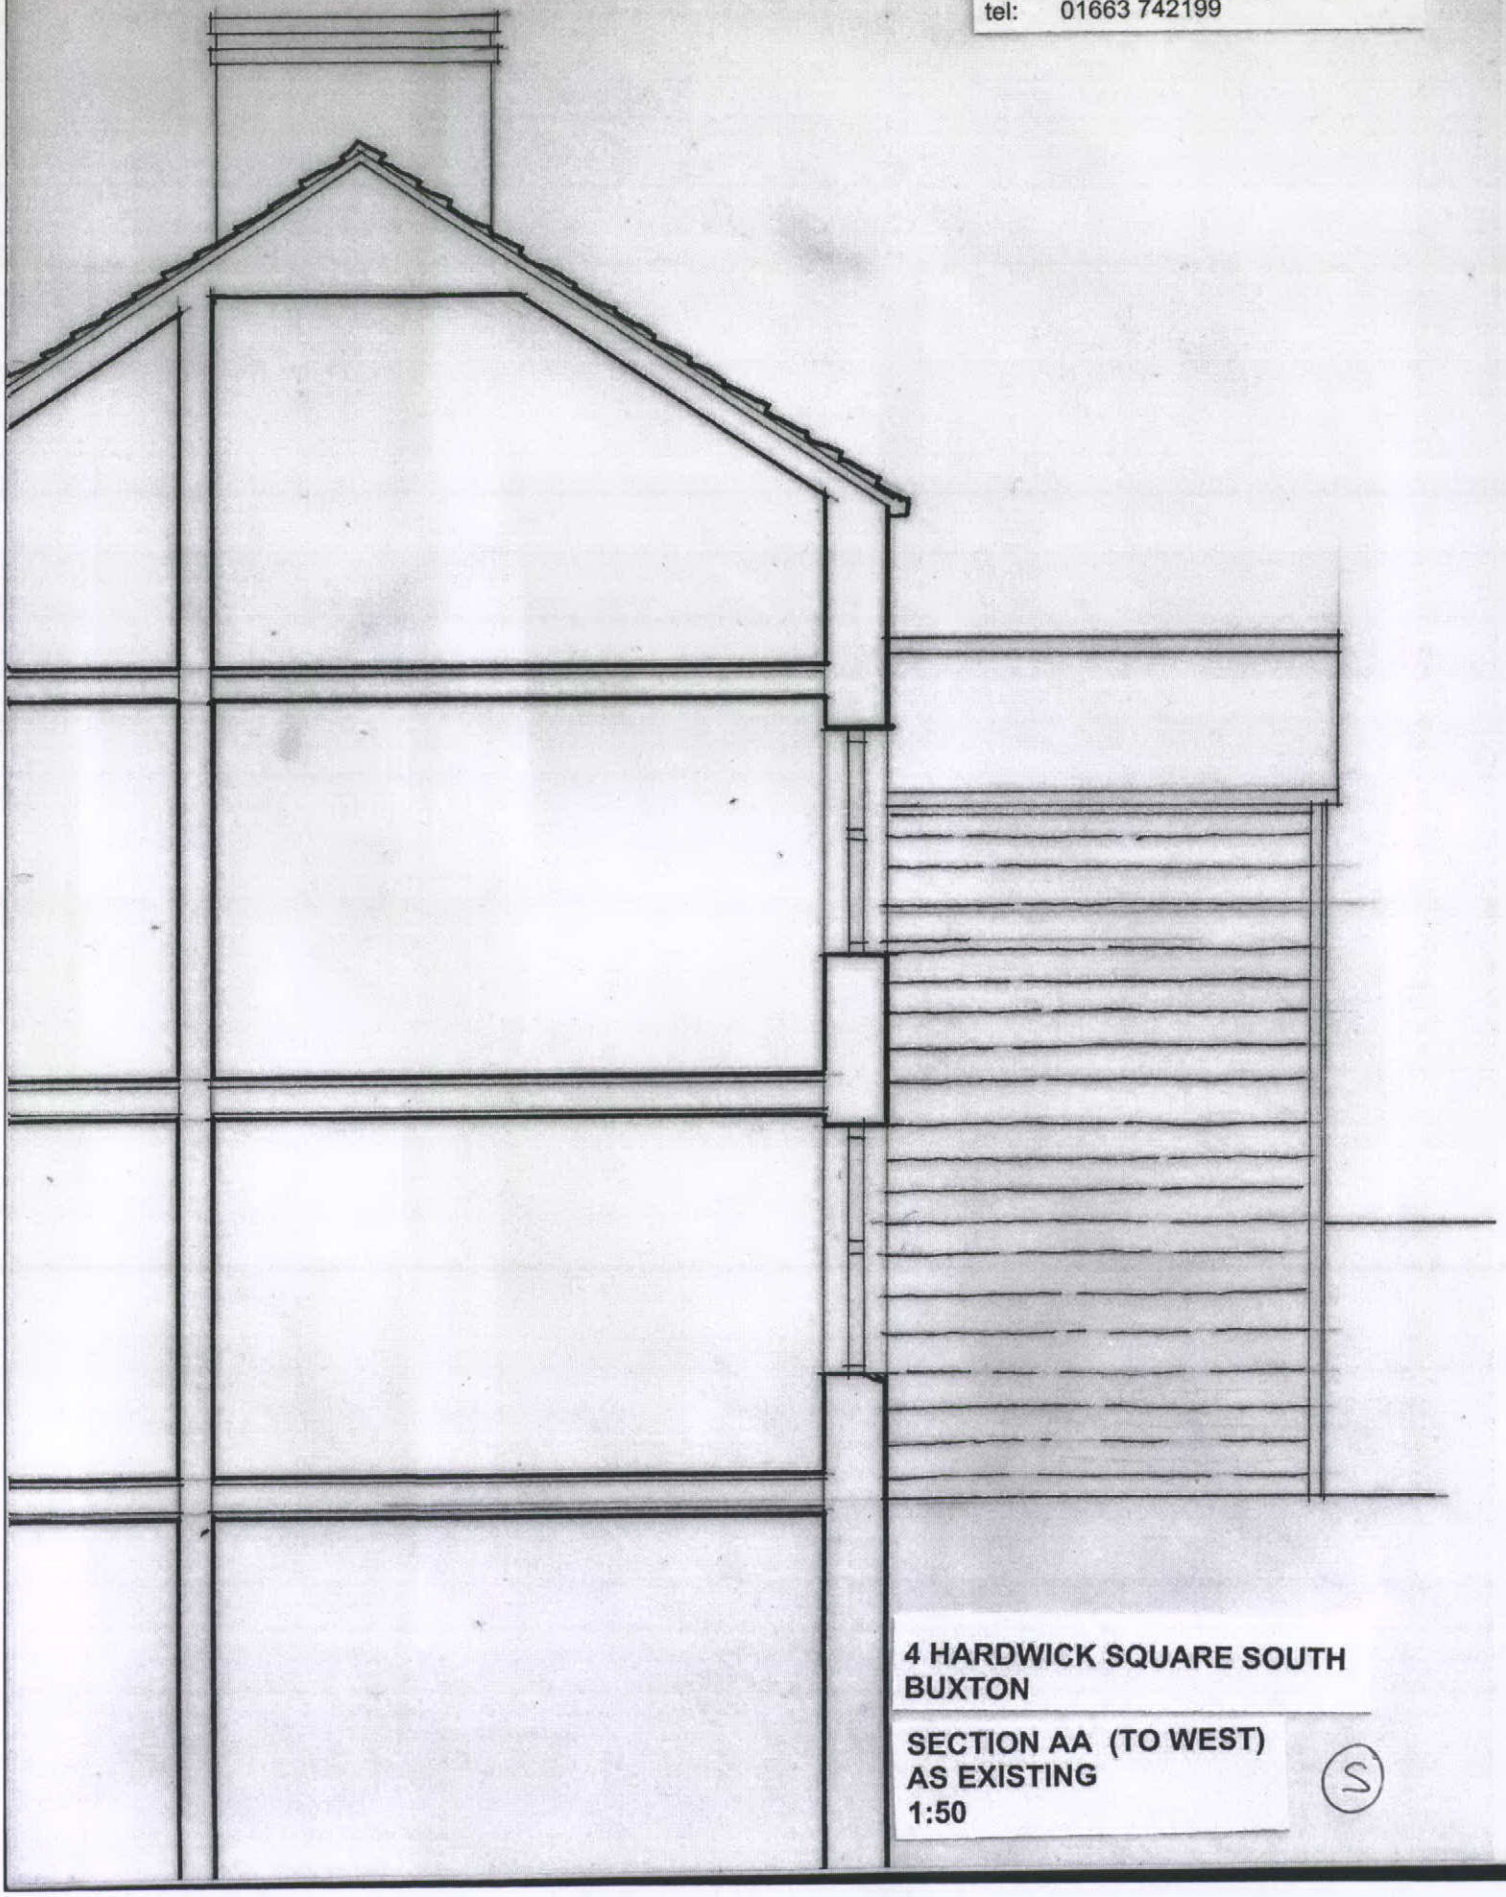

4 HARDWICK SQUARE SOUTH BUXTON

SECTION AA (TO WEST) AS EXISTING
1:50

(S)