mccallhayfield
DESIGN . PLANNING . PROJECTS

email: mccallhayfield@gmail.com
tel: 01663 742199

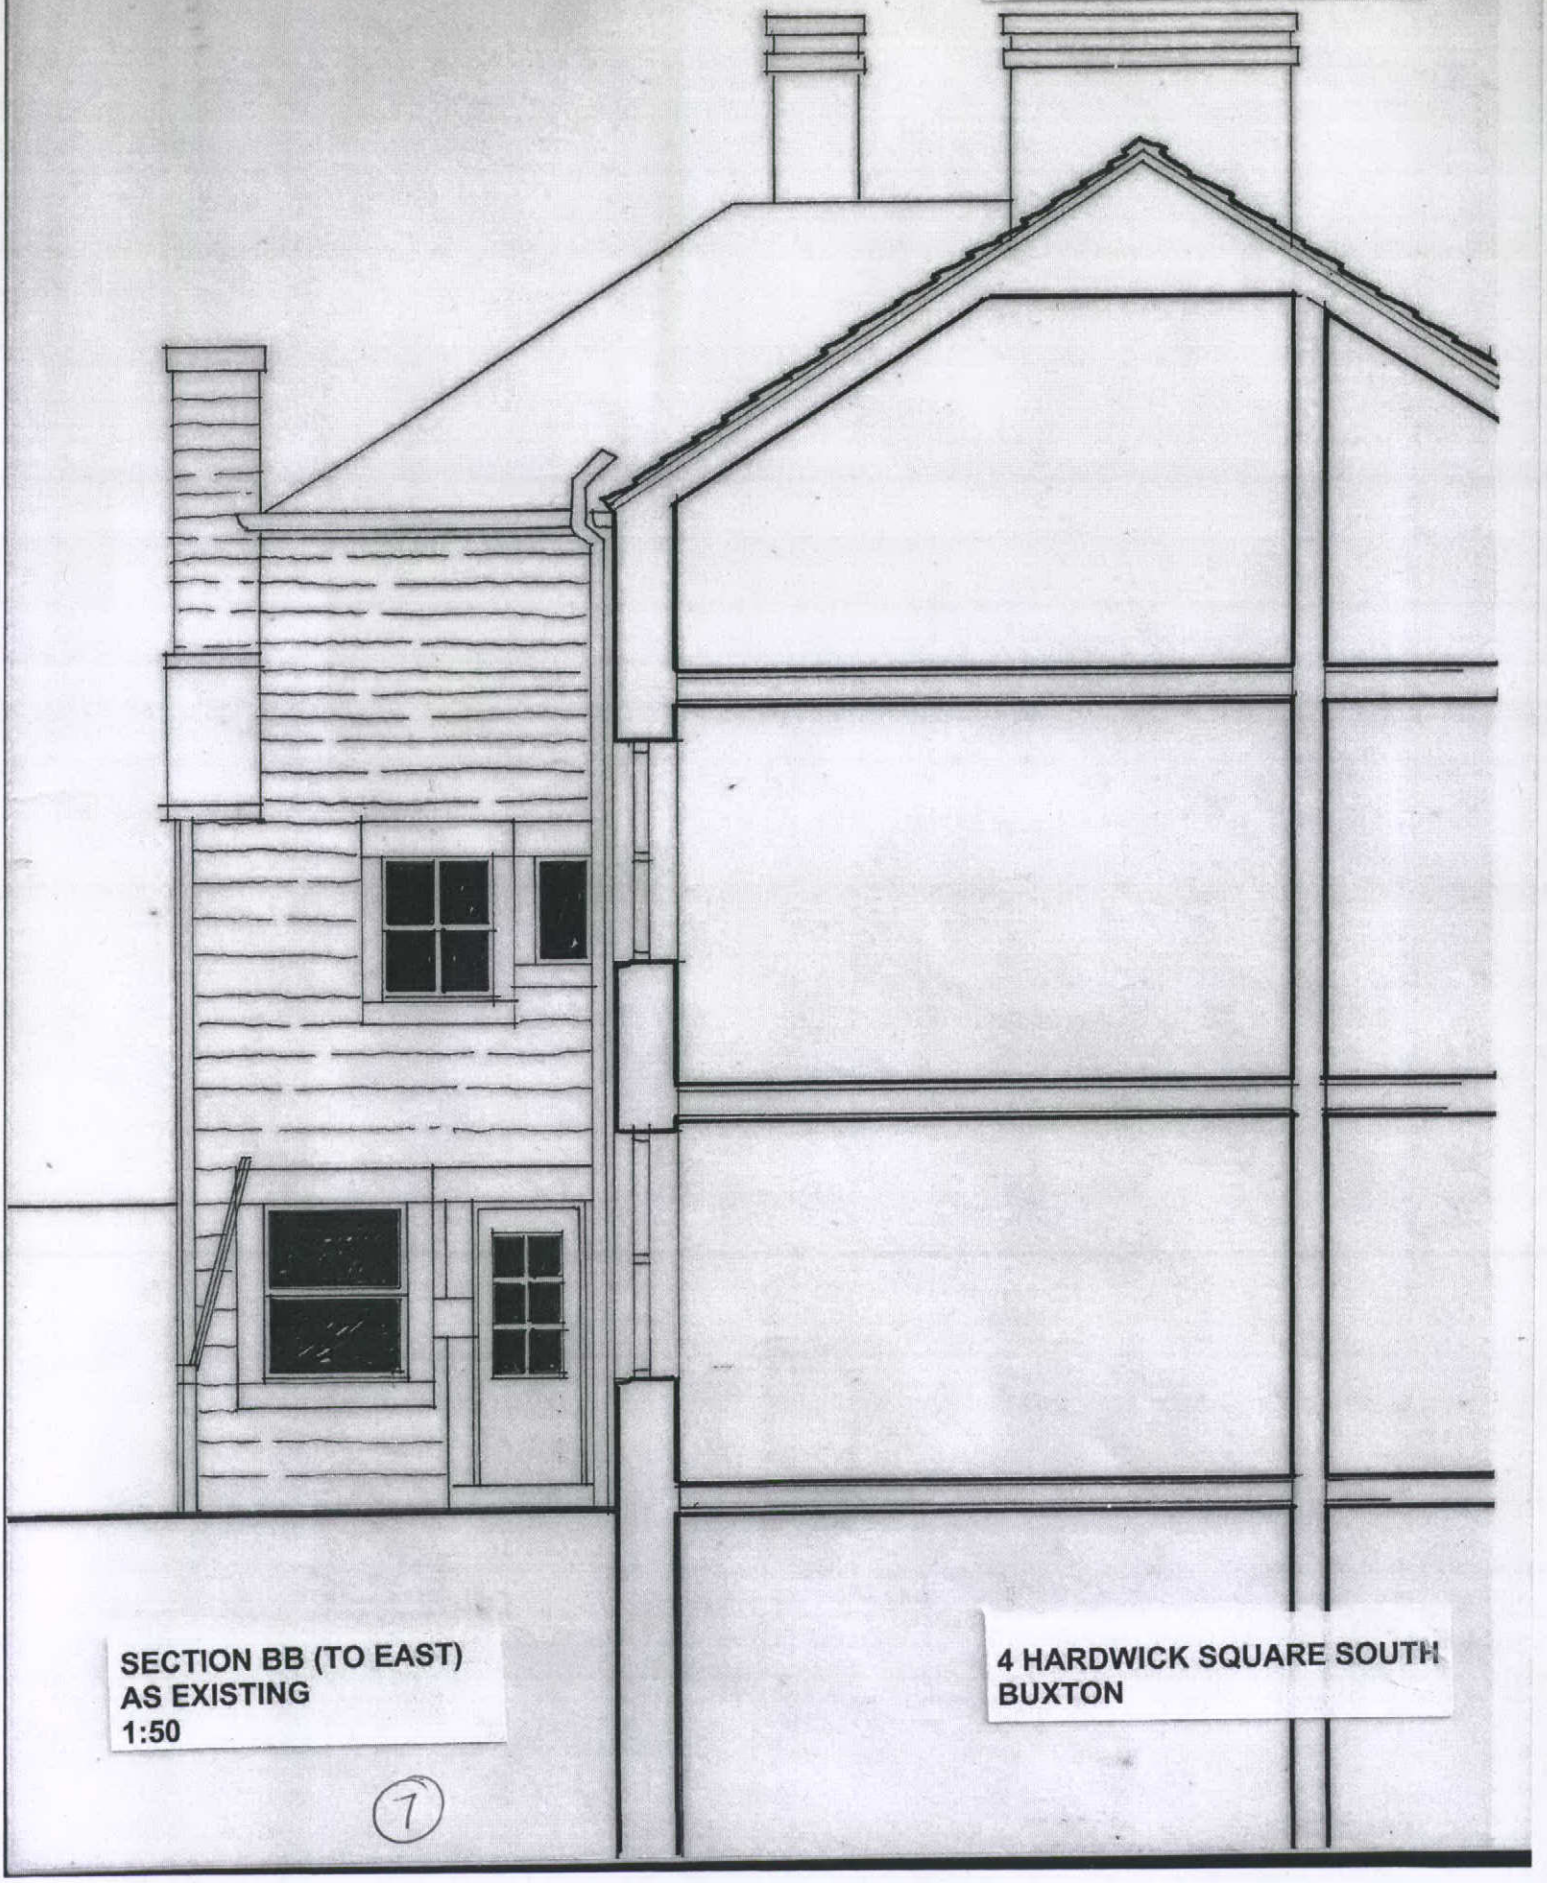

SECTION BB (TO EAST)
AS EXISTING
1:50

4 HARDWICK SQUARE SOUTH
BUXTON

(7)